

GRADY HEALTH SYSTEM

GRADY HOSPITAL - CORRELL

AMBULANCE CANOPY

80 GILMER ST. SE, ATLANTA, GA 30303

DESIGN TEAM

ARCHITECT
CDH PARTNERS
MARY LINDEMAN
3330 CUMBERLAND BLVD SE, SUITE 100
ATLANTA, GA 30339
t 678.784.3442
MARY.LINDEMAN@CDHPARTNERS.COM

CIVIL ENGINEER
EBERLY & ASSOCIATES
WESLEY REED
2951 FLOWERS ROAD SOUTH, SUITE 119
ATLANTA, GA 30341
t 678.942.9020
WREED@EBERLY.NET

MEP/LV ENGINEER
TLC ENGINEERING
MATT MASON
6 CONCOURSE PARKWAY, SUITE 2250
SANDY SPRINGS, GA 30328
t 423.838.4176
MATT.MASON@TLC-ENG.COM

STRUCTURAL ENGINEER
SYKES CONSULTING
MARTIN KIGUDDE
1175 PEACHTREE ST NE, SUITE 2600
ATLANTA, GA 30361
T 678.923.5354
MKIGUDDE@SYKES-CONSULTING.COM


ARCHITECTURAL DRAWING INDEX

					10/24/2025 CONTRACT DOCUMENTS
SHEET NUMBER	SHEET NAME				
01 GENERAL INFORMATION					
G000	COVER SHEET				•
G001	GENERAL INFORMATION				•
G002	SPECIFICATIONS				•
06 ARCHITECTURAL					
A100	CORRELL PAVILION - MAIN LEVEL - REFERENCE & LIFE SAFETY PLANS				•
A130	CORRELL PAVILION - PLAN AND RCP				•
A131	ELEVATIONS AND SECTIONS				•

LOCATION MAP



KEY PLAN

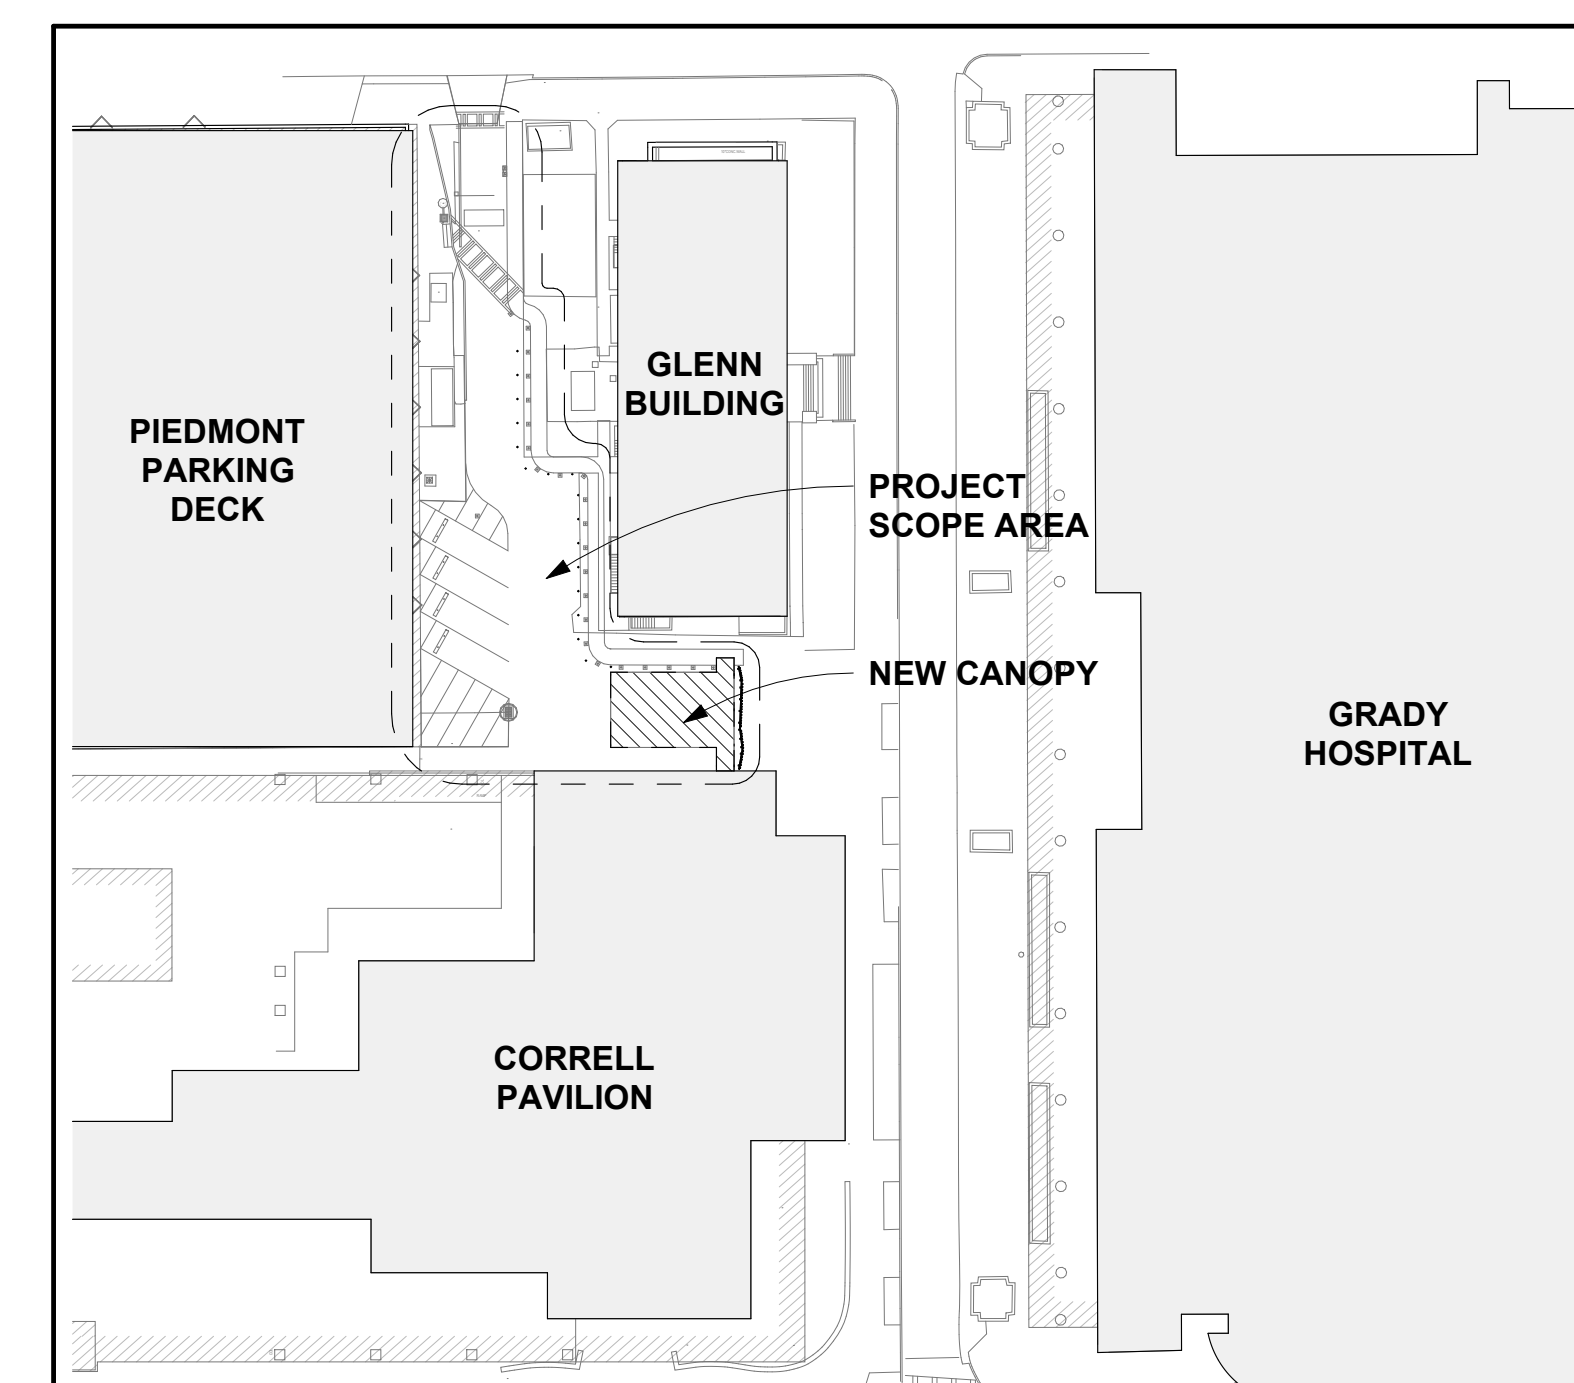

GENERAL NOTES

CONTRACT DOCUMENTS

1. THE PLANS ARE COMPLEMENTARY; WHAT IS REQUIRED BY ANY ONE SHALL BE BINDING AS IF REQUIRED BY ALL.
2. THE WRITTEN SPECIFICATIONS, AND ADDENDA FOR THIS PROJECT COMPLEMENTS THE DRAWINGS, AND ARE HEREBY MADE A PART OF THESE PLANS.
3. ALL DRAWINGS AND DETAILS OF THE EXISTING CONDITIONS ARE REPRESENTATIVE OF EXISTING CONDITIONS ONLY. THE CONTRACTOR SHALL VERIFY THE ACCURACY OF DETAILS WITH ACTUAL CONDITIONS AND COORDINATE WITH THE ARCHITECT ANY DEVIATIONS TO EXECUTE THE INTENT OF THE DOCUMENTS.

GENERAL NOTES

1. ARCHITECT SHALL BE NOTIFIED IMMEDIATELY UPON THE DISCOVERY OF ANY POSSIBLE HISTORIC OR ANTHROPOLOGIC FINDS DURING CONSTRUCTION.

2. OWNER AND ARCHITECT SHALL BE NOTIFIED IMMEDIATELY UPON THE DISCOVERY OF ANY POSSIBLE ASBESTOS OR HAZARDOUS FINDS DURING CONSTRUCTION. WORK IN THE SUSPECTED AREA SHALL STOP IMMEDIATELY UNTIL THE PROPER INVESTIGATION AND ABATEMENT MEASURES CAN BE TAKEN.

DIMENSIONS

1. ALL INTERIOR DIMENSIONS SHOWN ON FLOOR PLANS FOR METAL STUD PARTITIONS ARE TO THE FACE OF FRAMING MEMBER, OR TO THE CENTERLINE OF COLUMN GRID SHOWN.

2. CONTRACTOR SHALL CHECK AND VERIFY ALL DIMENSIONS AND JOB CONDITIONS AT THE SITE. DISCREPANCIES SHALL BE REPORTED TO THE ARCHITECT.

3. EXTERIOR DIMENSIONS SHOWN ON FLOOR PLANS ARE TO THE FACE OF EXTERIOR WALLS OR TO THE CENTERLINE OF COLUMN GRID SHOWN.

4. DRAWINGS ARE CAD GENERATED AND HAVE THE ABILITY TO BE PRINTED AT VARIOUS SCALES; IF DIMENSIONS ARE NOT INDICATED ON THE DRAWINGS NOTIFY THE ARCHITECT AND DIMENSIONS WILL BE PROVIDED. **DO NOT SCALE DRAWINGS**

DRAWING KEYNOTE SYSTEM:

A KEYNOTE SYSTEM IS USED ON THESE DRAWINGS FOR MATERIAL REFERENCES AND NOTES. REFER TO THE KEYNOTE LEGEND ON THE DRAWING FOR THE INFORMATION WHICH REFERS TO EACH KEYNOTE SYMBOL ON THAT RESPECTIVE DRAWING.

EACH KEYNOTE SYMBOL CONSISTS OF 6-DIGIT NUMBER FOLLOWED BY AN ALPHA NUMERICAL SUFFIX. THE 6-DIGIT NUMBER RELATES TO A SPECIFICATION SECTION WHICH GENERALLY COVERS THE ITEM THAT IS REFERENCED. THE ALPHA NUMERICAL SUFFIX COMBINED WITH THE 6-DIGIT NUMBER CREATES A KEYNOTE SYMBOL WHICH IDENTIFIES THE SPECIFIC REFERENCE NOTATION USED ON THE DRAWINGS. THE SUFFIX DOES NOT RELATE TO ANY CORRESPONDING REFERENCE LETTER OR NUMBER USED IN THE ORGANIZATION SYSTEM OF THE SPECIFICATIONS.

THE USE OF KEYNOTE REFERENCE NUMBERS ON THESE DRAWINGS IS A CONVENTION ONLY FOR DENOTING MATERIALS USED AND INCORPORATED INTO THE DRAWINGS. THESE NUMBERS SHALL NOT CONTROL THE CONTRACTOR IN DIVIDING THE WORK AMONG HIS SUB-CONTRACTORS OR IN ESTABLISHING THE EXTENT OF WORK TO BE PERFORMED BY ANY TRADE.

PROJECT and CODE SUMMARY

OWNER:	GRADY HEALTH SYSTEM ATLANTA, GA 30303 GRADY PM - TYRONE WILLIAMS
PROJECT ADDRESS:	80 GILMER ST. SE, ATLANTA, GA 30303

	BUILDING AREA
--	---------------

Occupancy Type	Area


PROJECT TYPE:

A. APPLICABLE CODES		GA CODE REFERENCE GUIDE			
BUILDING:	INTERNATIONAL BUILDING CODE, 2018 Edition, WITH GEORGIA AMENDMENTS (2020, 2022, 2024, 2025)	AREA	PRIMARY	SUPPLEMENT	
		OCCUPANCY CLASSIFICATION	LSC	IBC	
MECHANICAL:	INTERNATIONAL MECHANICAL CODE, 2018 Edition, WITH GEORGIA AMENDMENTS (2020, 2024)	BUILDING CONSTRUCTION TYPES INCLUDE ALLOWABLE HEIGHT, ALLOWABLE BUILDING AREA, AND THE REQUIREMENTS FOR SPREADER PROTECTION RELATED TO MINIMUM BUILDING CONSTRUCTION TYPES	IBC	LSC	
PLUMBING:	INTERNATIONAL PLUMBING CODE, 2018 Edition, WITH GEORGIA AMENDMENTS (2020, 2022, 2023, 2024)	MEANS OF EGRESS	LSC	NONE	
		STAIRS/RIPES	IBC	IFC	
GAS:	INTERNATIONAL FUEL GAS CODE, 2023 Edition, WITH GEORGIA AMENDMENTS (2020, 2022)	INTERIOR FINISH	LSC	NONE	
		HVAC SYSTEMS	IMC	NONE	
ELECTRICAL:	NATIONAL ELECTRIC CODE, 2023 Edition, NO GEORGIA AMENDMENTS	SPRINKLER SYSTEMS MINIMUM CONSTRUCTION STANDARDS	LSC	LSC	
		FIRE ALARM SYSTEM	LSC	NONE	
FIRE:	INTERNATIONAL FIRE CODE, 2018 Edition, with modifications per State Rule 120-3-3-.04; INTERIOR FINISH PER NFPA 101 1018 CHAPTER 10	SMOKE ALARMS AND SMOKE DETECTION SYSTEMS	STATE STATUTE & LSC		
ENERGY:	INTERNATIONAL ENERGY CONSERVATION CODE, 2015 Edition, WITH GEORGIA SUPPLEMENTS AND AMENDMENTS (2020, 2022, 2022, 2023)	PORTABLE FIRE EXTINGUISHERS	IFC	NONE	
		COOKING EQUIPMENT	LSC & NFPA		
LIFE SAFETY:	2024 NFPA 101 - LIFE SAFETY CODE, with modifications per State Rule 120-3-3-.04	FUEL BURNED APPLIANCES	IFGC	NFPA 54	
		LIQUID PETROLEUM GAS	NFPA 58	NFPA 54	
ACCESSIBILITY:	GAC 120-3-20 (01-08)	COMPRESSED NATURAL GAS	NFPA 52	NONE	

B. BUILDING INSPECTION DEPARTMENT OFFICE OF BUILDINGS 55 TRINITY AVE., SUITE 3900 ATLANTA, GA 30303		REFERENCES IBC, SECTION 302 NFPA 101 CHAPTER 38
C. OCCUPANCY CLASSIFICATION GROUP	GROUP B (EXISTING BUILDING)	
D. TYPE OF CONSTRUCTION	TYPE IA (332) (EXISTING BUILDING)	IBC, TABLE 601
E. SPRINKLERED / UNSPRINKLERED	FULLY SPRINKLERED (EXISTING)	NFPA 13
F. ALLOWABLE HEIGHT 1. Allowable Building Height 2. Actual Building Height	N/A	IBC, TABLE 504.3
G. ALLOWABLE AREA 1. Area Allowed 2. Area Modifications Allowed	N/A	IBC, TABLE 506.2 IBC, SECTION 506.2.3
H. OCCUPANT SEPARATION	N/A	IBC, SECTION 508.4
I. TENANT SEPARATION	N/A	

PROJECT SUMMARY (ARCHITECTURAL SCOPE)

THE ARCHITECTURAL SCOPE OF THIS PROJECT OUTLINES THE AREA AND GENERAL DESIGN REQUIREMENTS FOR A PREMANUFACTURED CANOPY THAT WILL SERVE AS COVERAGE FOR AMBULANCES DROPPING OFF AND PICKING UP PATIENTS GOING TO THE CORRELL FACILITY, THE INSTALLATION OF A DECORATIVE SCREEN FOR THE PURPOSES OF PROVIDING A PRIVACY BARRIER FOR TO PATIENTS COMING/GOING FROM THE FACILITY, AS WELL AS MINOR RENOVATION/DEMOLITION WORK ASSOCIATED WITH TWO DOORS BEING REMOVED AS PART OF THE PROJECT. THE PROJECT ALSO INCLUDES THE INSTALLATION OF A SECURITY SYSTEM WHERE HIGH VOLTAGE ARE COVERED UNDER SEPARATE SETS OF DOCUMENTS INCLUDED AS PART OF THIS PROJECT. MEP AND LOW VOLTAGE SCOPE COVERS ELECTRICAL NEEDS FOR LIGHTING AND DOOR OPERATORS, LOW VOLTAGE SCOPE COVERS SECURITY SYSTEM NEEDS AND ACCESS CONTROL. CIVIL AND LANDSCAPING COVERS ALL OTHER ASPECTS OF THIS PROJECT. STRUCTURAL DESIGN COVERS THE NEEDS OF FOOTERS AND SUPPORTS FOR THE DECORATIVE SCREEN. ALL CANOPY DESIGN IS DELEGATED AND TO BE PROVIDED BY THE MANUFACTURER. THE GENERAL CONTRACTOR SHALL BE RESPONSIBLE FOR THE MATCH THE EXISTING BEING REMOVED WITH THE MANUFACTURER. ALL MATERIAL CHANGES WILL MATCH THE EXISTING BEING REMOVED WITH THE ADDITION OF AUTOMATIC HARDWARE FOR EASE OF STAFF/PATIENT ENTRY/EGRESS.

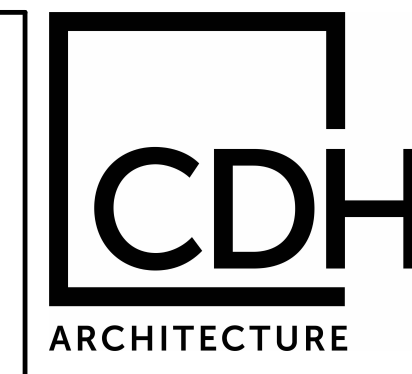


3330 Cumberland Blvd. SE
Suite 100
Atlanta, GA 30339
770.423.0016
www.cdhparkers.com

COPYRIGHT © 2025 by CDH PARTNERS INC.
All rights reserved.

GRADY HOSPITAL - CORRELL
AMBULANCE CANOPY
80 GLIMMER ST. SE, ATLANTA, GA 30303

PROJECT NO:		25017.01
1	95% CD	09/17/202
2	CD PACKAGE	10/24/202

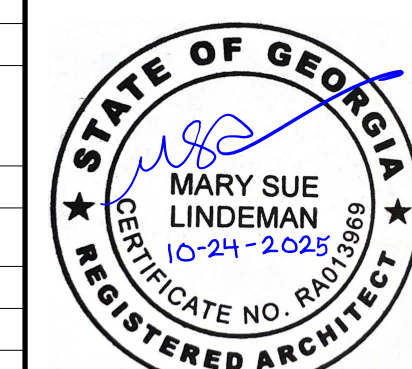

CONTRACT DOCUMENT
ISSUED FOR CONSTRUCTION


SHEET TITLE
COVER
SHEET

SHEET NUMBER

G000


[illegible]

10/26/2025 11:43:54 AM

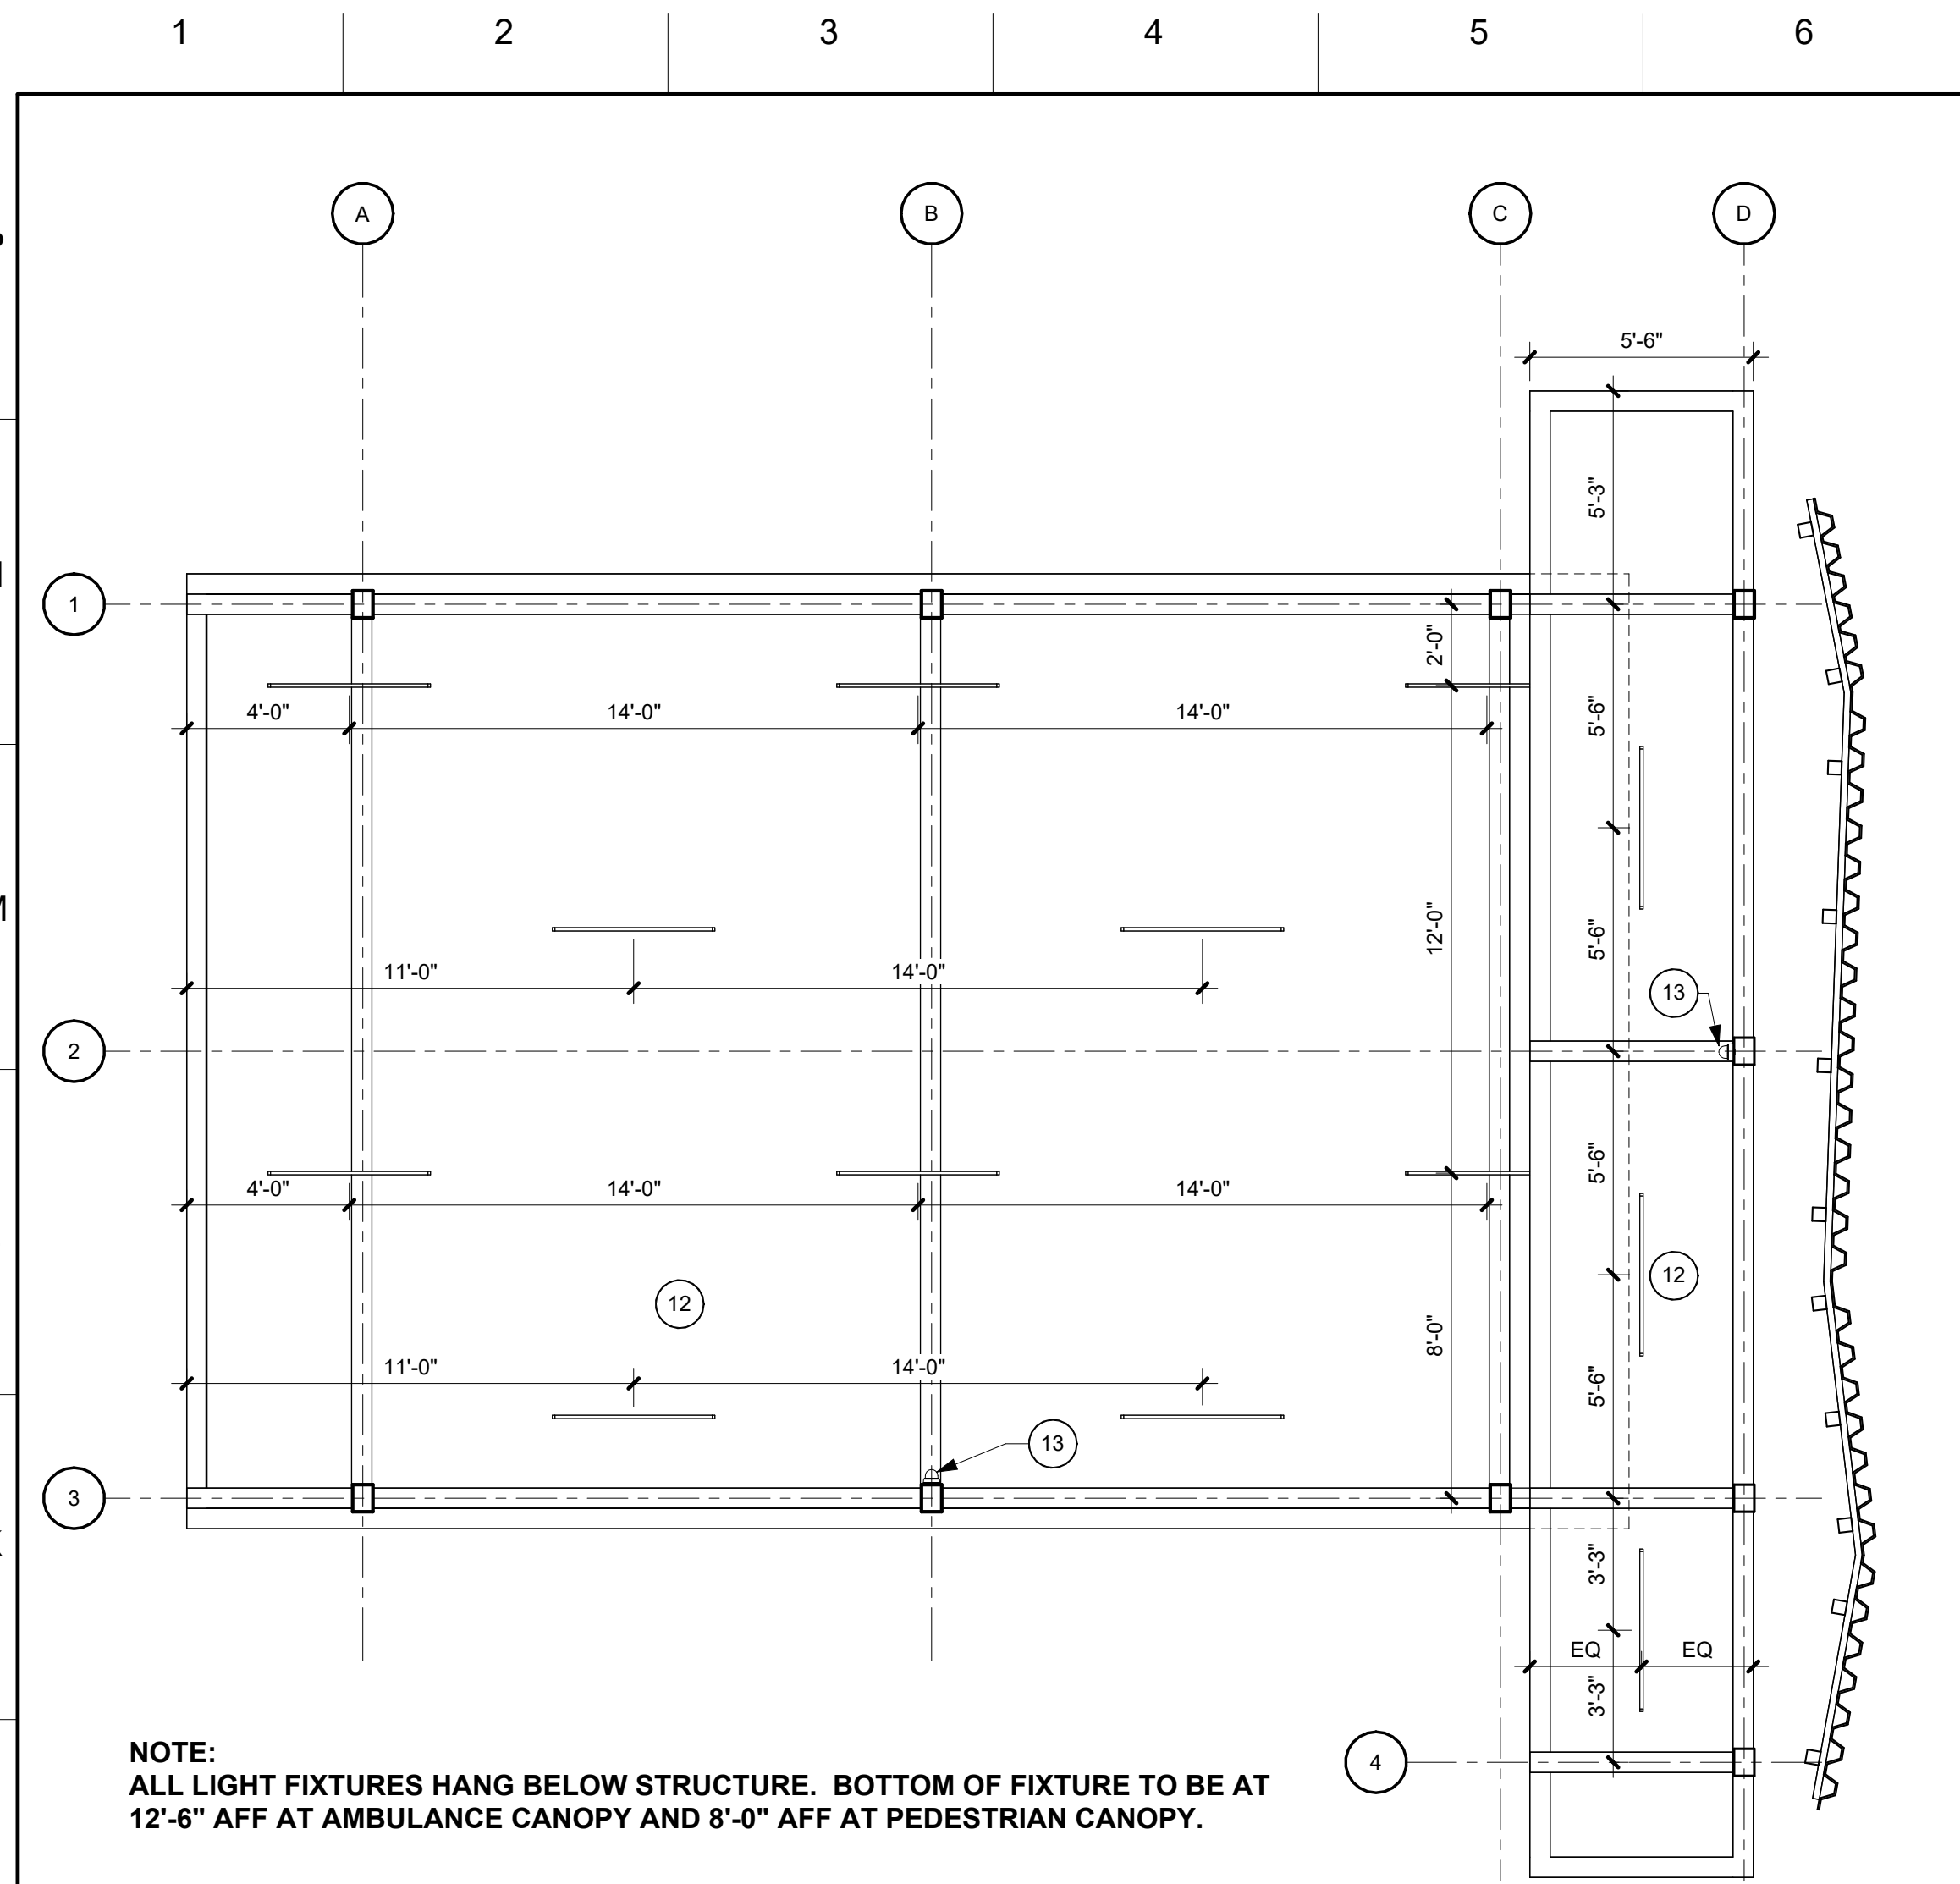

J1 CANOPY - REFLECTED CEILING PLAN



A130 1/4" = 1'-0"

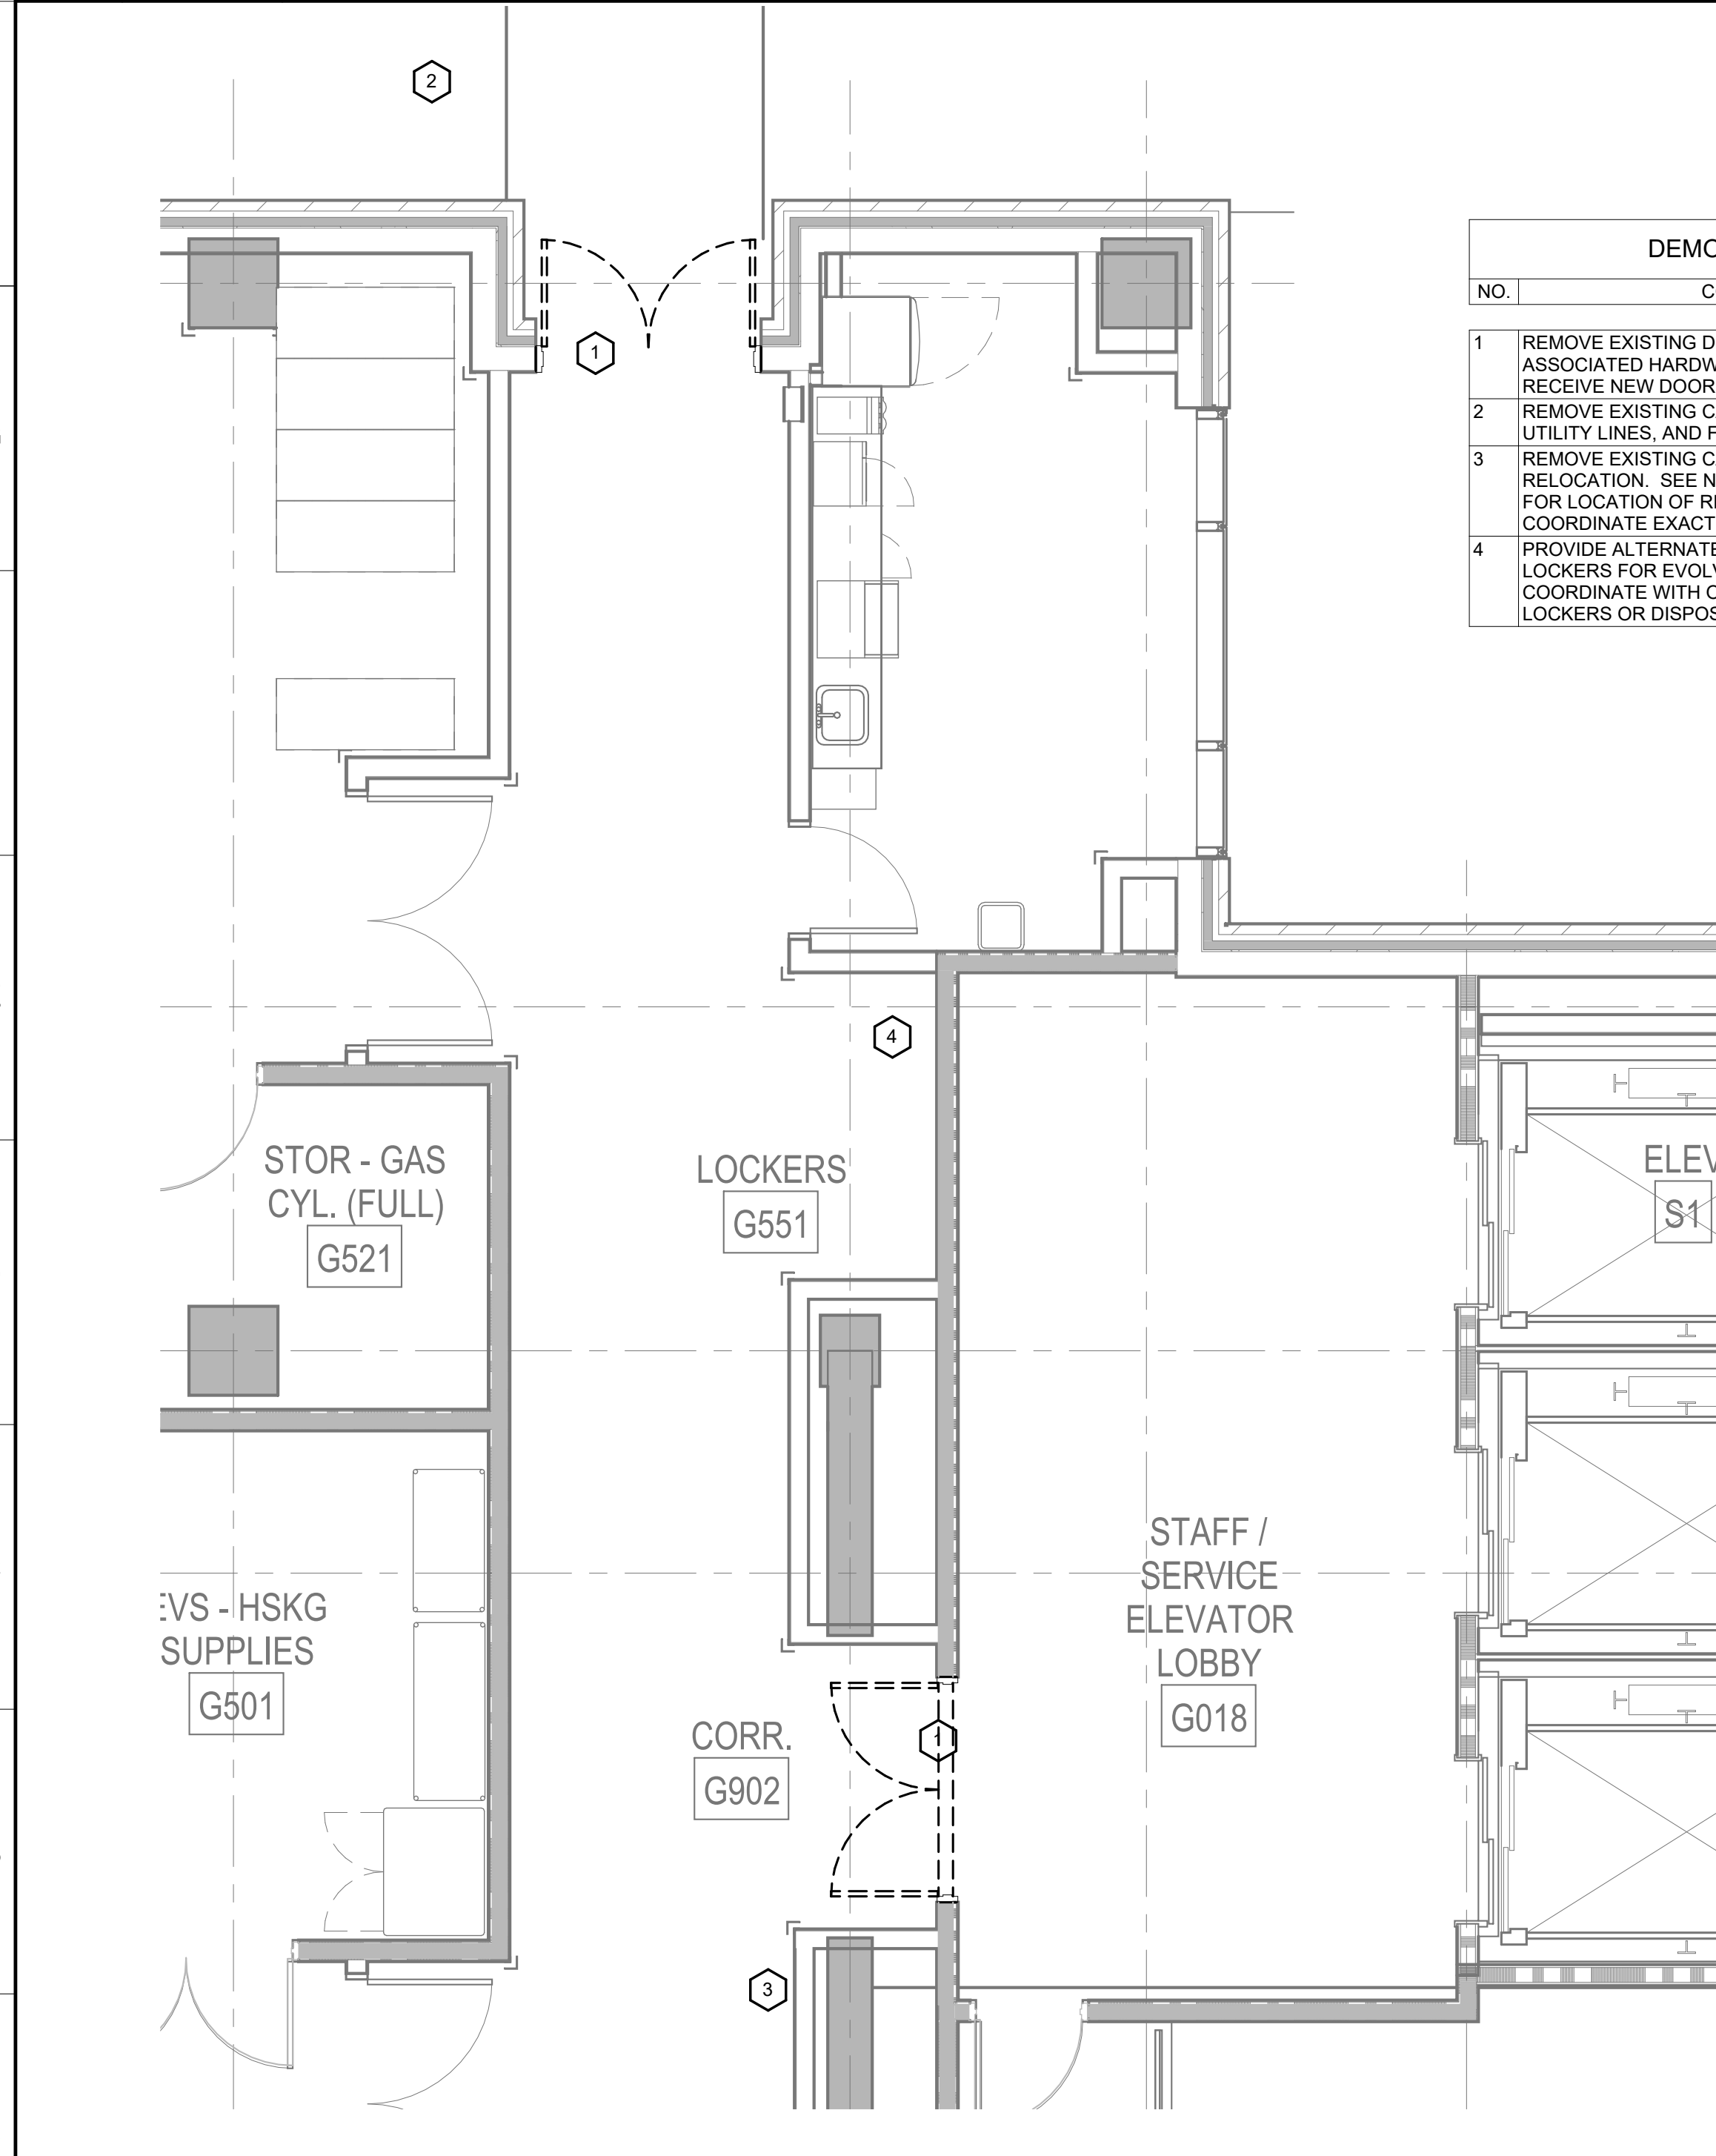

A1 CORRELL AMBULANCE CANOPY - DEMOLITION PLAN

A130 1/4" = 1'-0"

SHEET NOTES	
NO.	COMMENTS
1	PREFABRICATED METAL CANOPY. COLOR TO MATCH EXISTING METAL FINIS ON CORRELL PAVILION. COORDINATE LAYOUT WITH SITE SPECIFIC DRAWINGS FROM MANUFACTURER. BASIS OF DESIGN: MITCHELL METALS. CONTACT: KURTIS FAHN, 770-431-9595.
2	COLUMN TO HAVE INTERIOR STORM WATER DRAIN PIPE. CONNECT DOWN SPOUT TO UNDERGROUND STORM WATER LINE. SEE CIVIL DRAWINGS.
3	DECORATIVE SCREEN. SCREEN MATERIAL BASIS OF DESIGN: HENDRICK MANUFACTURING SWB240. COORDINATE WITH GRADY SIGN VENDOR FOR STENCIL/DECAL LOCATIONS.
4	DECORATIVE BOLLARD FOR CARD READER AND AIVOP PHONE. PHONE TO BE TIED TO GRADY SECURITY AND TO MAIN ENTRY DESK OF CORRELL PAVILION.
5	PROVIDE NEW DOOR AND FRAME TO MATCH EXISTING OPENING HEIGHT AND WIDTH. PROVIDE DOOR WITH AUTOMATIC OPENING HARDWARE. TIED TO CARD READER, PANIC BARS/EGRESS HARDWARE. DOOR COLOR TO MATCH EXISTING.
6	PROVIDE NEW CARD READER TIED TO ELEVATOR LOBBY DOOR(S). COORDINATE EXACT LOCATION WITH OWNER. DIMENSIONS PROVIDED ON PLAN ARE APPROXIMATE AND ARE TO BE FIELD VERIFIED.
7	COORDINATE WITH OWNER FOR RELOCATION OF EXISTING LOCKERS AS PART OF ALTERNATE PRICING FOR EVOLV SECURITY STATION.
8	PROVIDE ALTERNATE PRICING FOR ADDITIONAL POWER AND DATA OUTLETS FOR EVOLV SECURITY STATION.
9	PROVIDE ALTERNATE PRICING FOR EVOLV SECURITY EQUIPMENT. INCLUDE PRICING FOR NECESSARY POWER/DATA OUTLETS. ALL EVOLV EQUIPMENT IS MOBILE AND LOCATION IS TO BE FIELD COORDINATED WITH OWNER PENDING APPROVAL OF PRICING/INSTALLATION.
10	NEW DECORATIVE SCREEN TO BE HELD MINIMUM 6" OFF FACE OF EXISTING BUILDING. COORDINATE FOOTING LOCATIONS WITH STRUCTURAL DRAWINGS.
11	STRIPPED "NO PARKING" ZONE. SEE CIVIL DRAWINGS FOR EXTENTS AND SPECIFICATIONS.
12	PROVIDE LIGHT FIXTURES THROUGHOUT THE UNDERSIDE OF THE AMBULANCE CANOPY AND PEDESTRIAN CANOPY. COORDINATE WITH ELECTRICAL DRAWINGS FOR FIXTURE TYPE AND COUNT.
13	SECURITY CAMERA (BY OTHERS) FOR REFERENCE ONLY. EXACT LOCATION AND SPECIFICATION TO BE COORDINATED WITH ELECTRICAL AND LOW VOLTAGE DRAWINGS. ALL CONDUITS TO BE RUN THROUGH CANOPY STRUCTURE. NO EXPOSED CONDUITS.

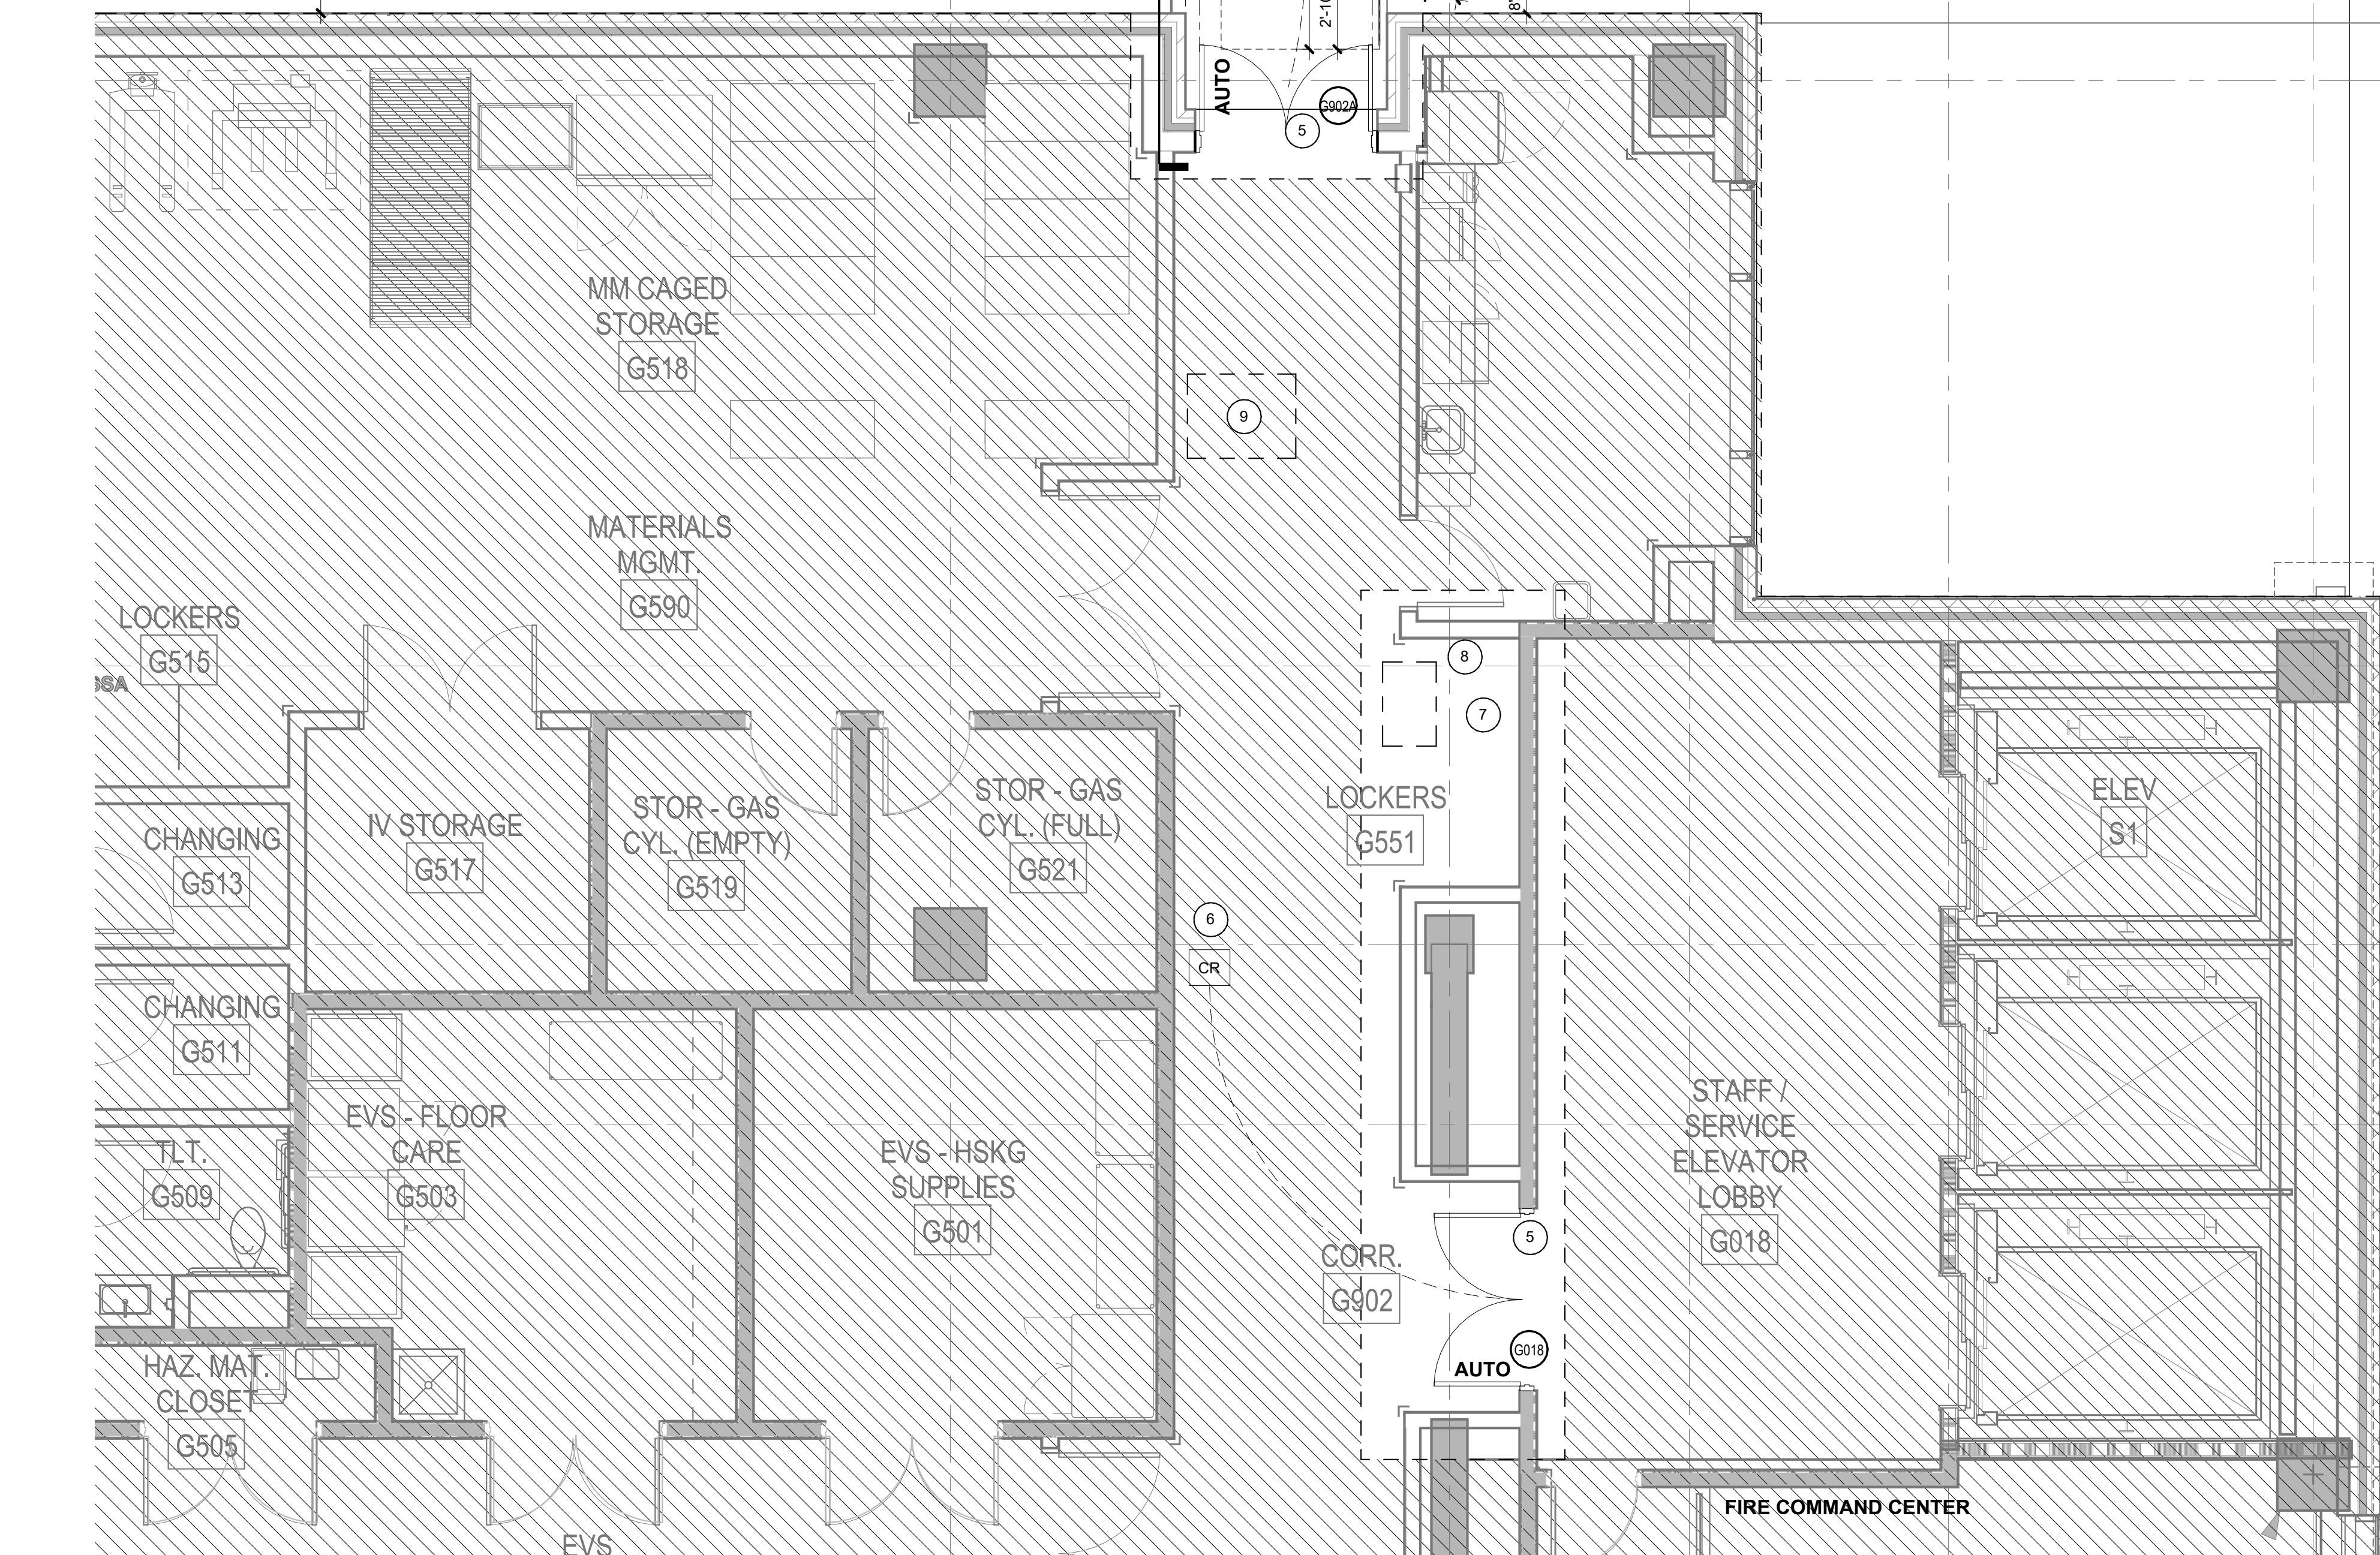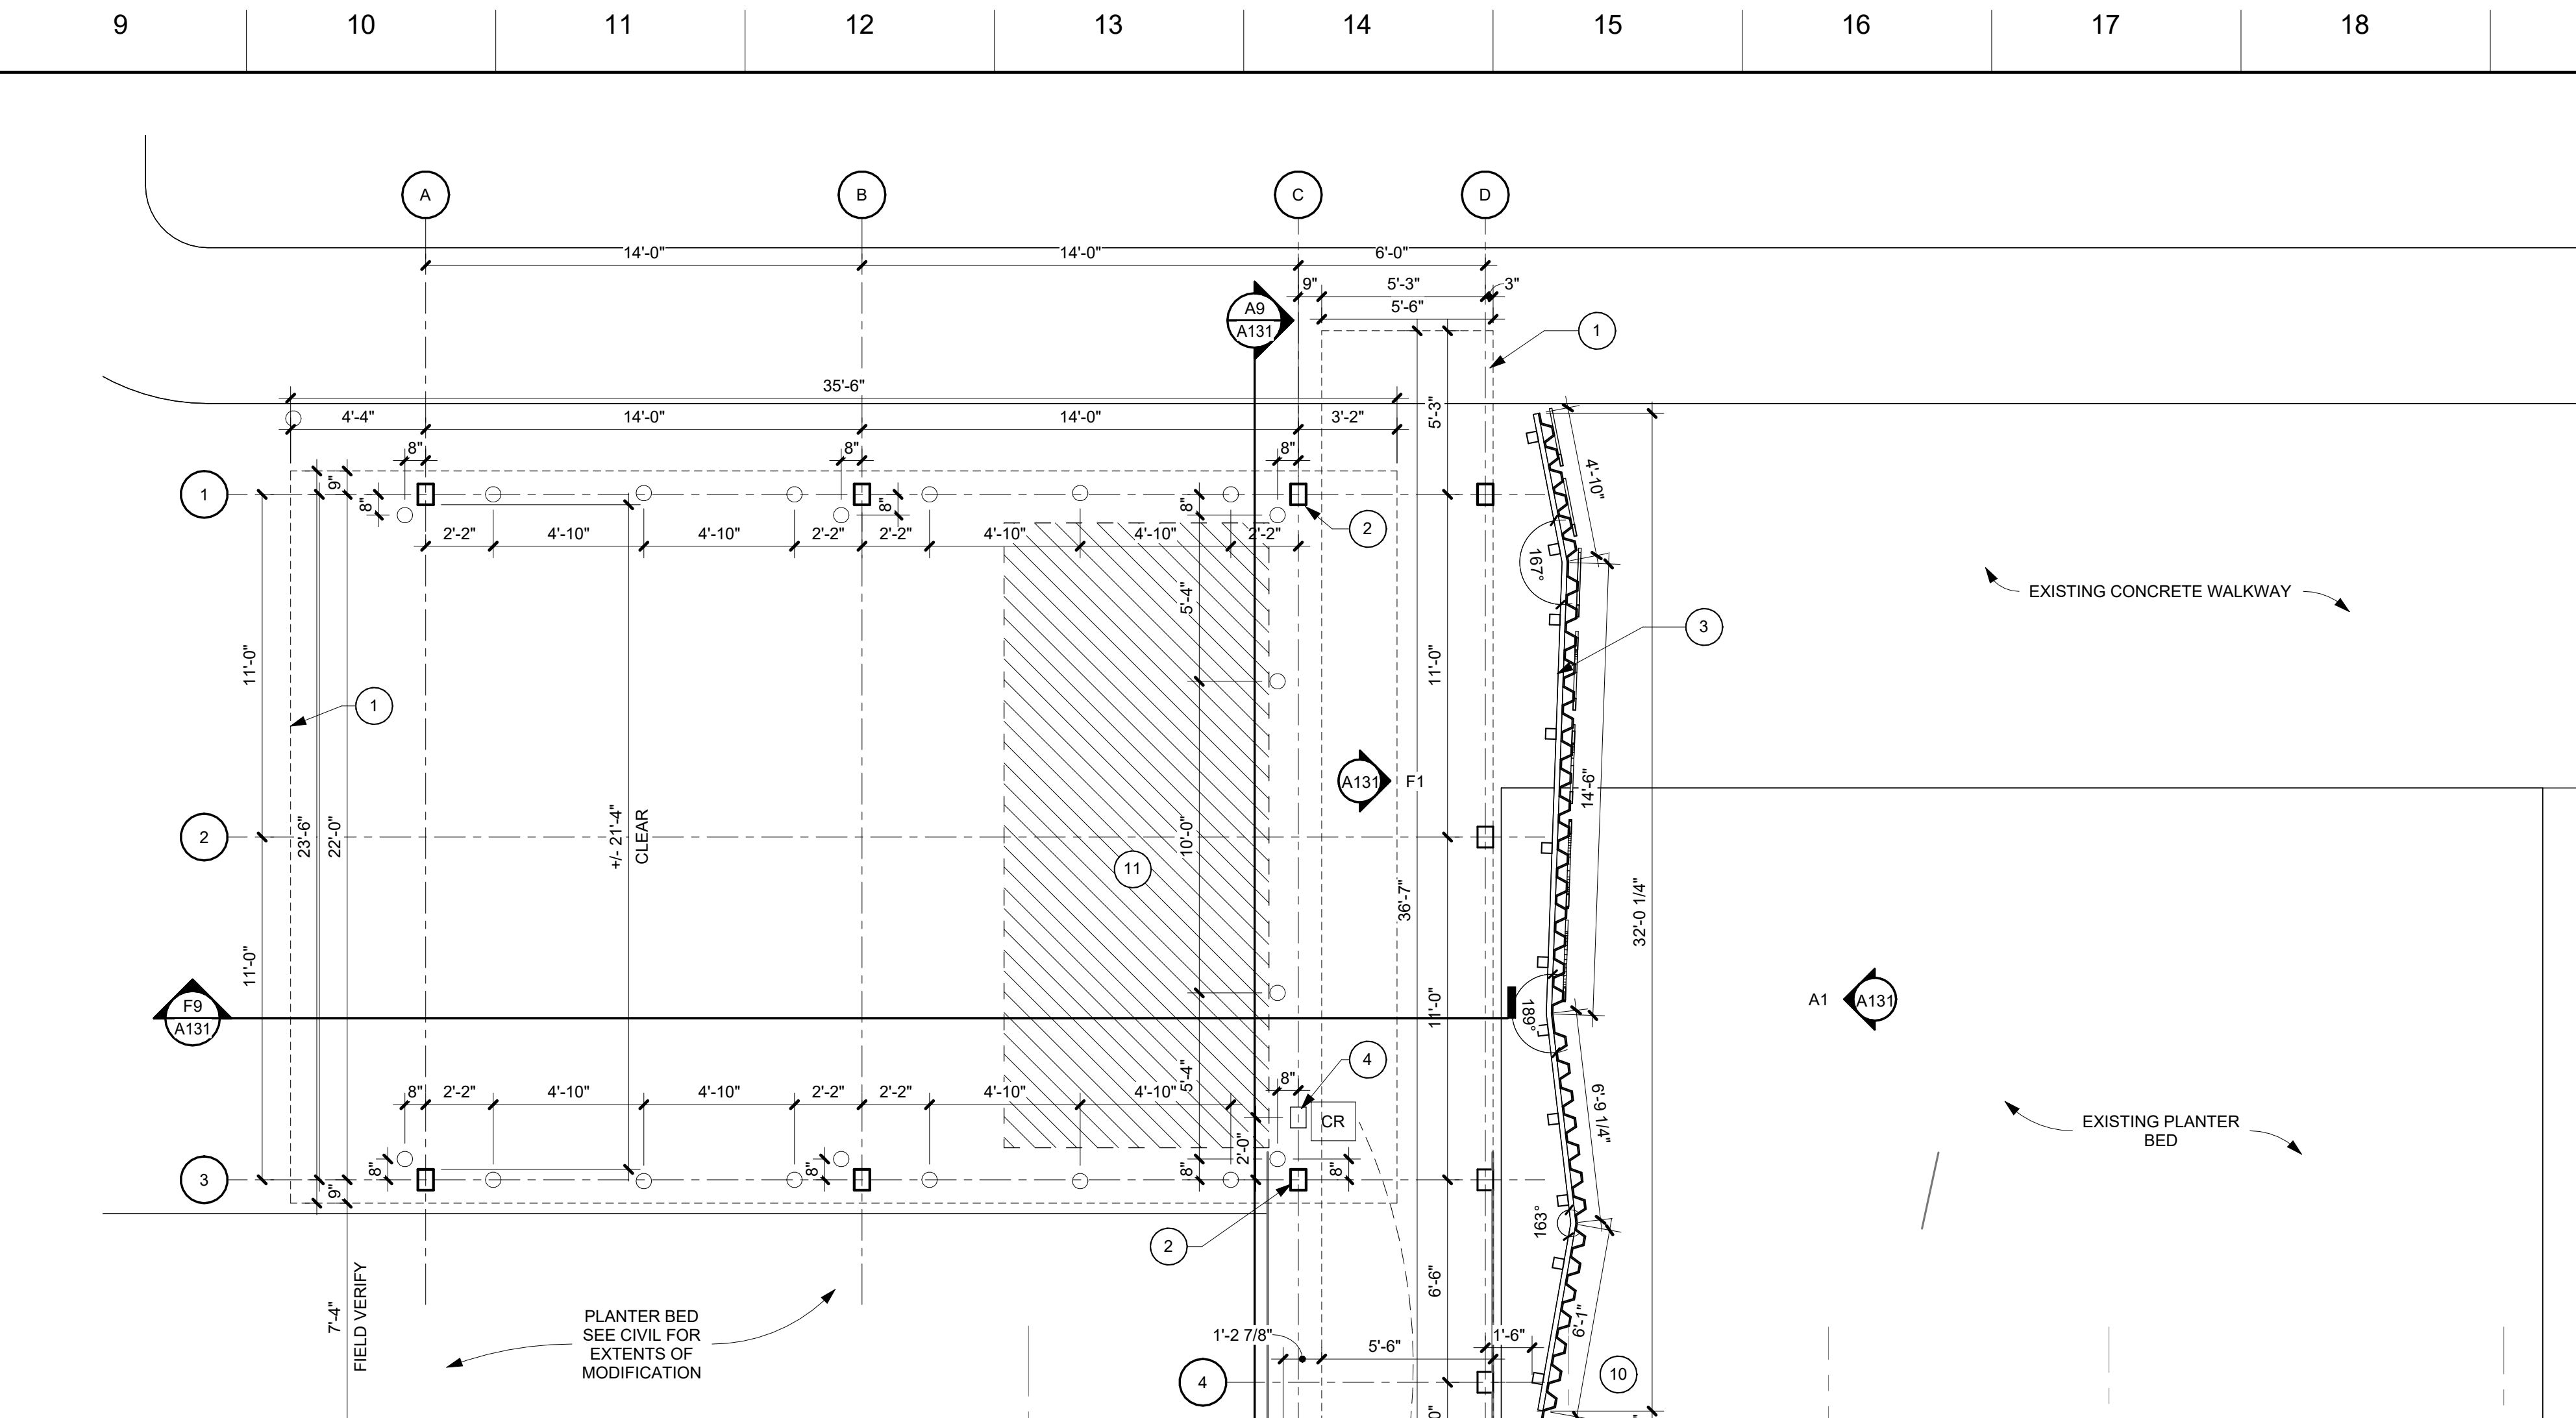

A9 CORRELL AMBULANCE CANOPY - FLOOR PLAN

A130 1/4" = 1'-0" A1/A100

CDH

ARCHITECTURE

3330 Cumberland Blvd. SE
Suite 100
Atlanta, GA 30339
770.423.0016
www.cdhparkers.com

COPYRIGHT © 2025 by CDH PARTNERS INC.
All rights reserved.

GRADY HEALTH SYSTEM

GRADY HOSPITAL - CORRELL AMBULANCE CANOPY

80 GILMER ST. SE, ATLANTA, GA 30303

PROJECT NO: 25017.00

1 95% CD 09/17/2025

2 CD PACKAGE 10/24/2025

STATE OF GEORGIA

MARY SUE LINDEMAN

10/24/2025

REGISTERED ARCHITECT

CONTRACT DOCUMENT

ISSUED FOR CONSTRUCTION

SHEET TITLE

CORRELL PAVILION - PLAN AND RCP

SHEET NUMBER


A130

SITE DEVELOPMENT PLANS FOR GRADY CORRELL AMBULANCE ENTRANCE


80 GILMER STREET, ATLANTA, GA 30303

SITE DATA
ZONING USE: SPI 1, SA 1
TOTAL AREA: 3.71 ACRES
DISTURBED AREA: 0.12 ACRES
(5,279 S.F.)
FULTON COUNTY, GA
LAND LOT: 52 DISTRICT 14
PARCEL ID(S): 3034 AND 3035

IMPERVIOUS COVER
IMPERVIOUS AREA DEMOLISHED: 385 S.F.
IMPERVIOUS AREA PROPOSED: 2,663 S.F.
NET IMPERVIOUS AREA: (0.05 AC) 2,278 S.F.

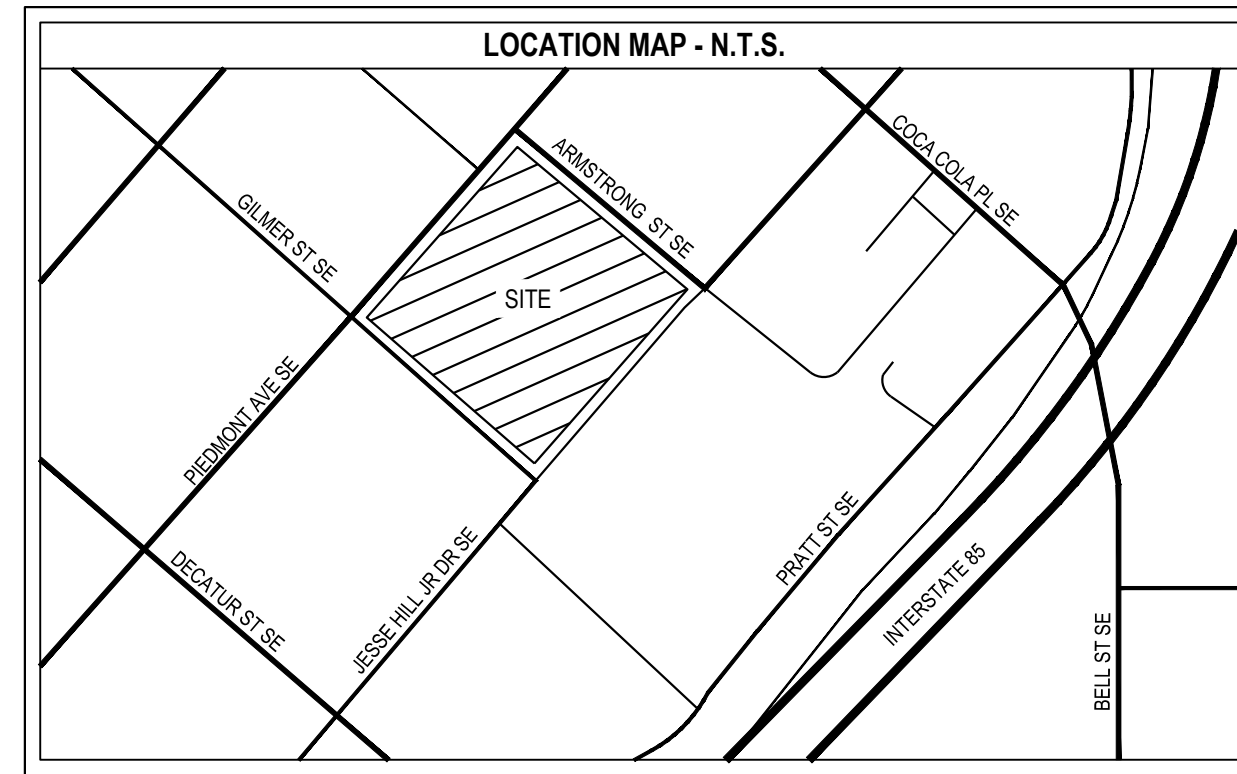

99 JESSE HILL JR DR SE, ATLANTA, GA 30303
33.752468 ° N, -84.382675 ° E

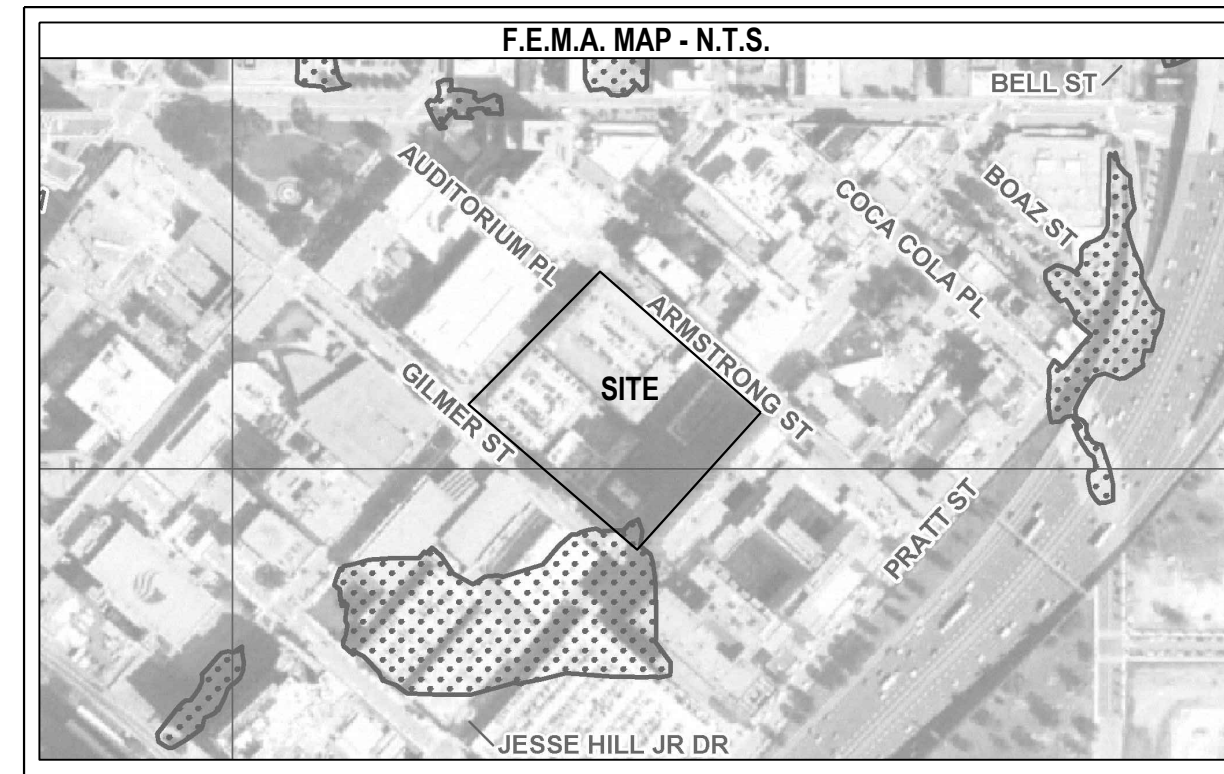


NO PORTION OF THIS PROPERTY LIES IN THE FLOOD HAZARD ZONE AS
PER THE FULTON COUNTY F.I.R.M. NO. 1351570244F DATED 09 /18 / 2013.

PROJECT DESCRIPTION

PROPOSED SITE WORK CONSISTS OF IMPROVEMENTS TO EXISTING WALKWAY TO ACCOMMODATE AMBULANCE DROPOFF. THESE IMPROVEMENTS INCLUDE A NEW CANOPY AND PRIVACY FENCE AT THE BUILDING ENTRANCE, NEW PAVEMENT SECTIONS, STRIPING, AND BOLLARDS TO BLOCK OFF A PEDESTRIAN WALKWAY. THE PROPOSED CANOPY WILL REQUIRE ROOF DRAINS TO TIE INTO EXISTING STORMWATER INFRASTRUCTURE.

SHEET INDEX	
SHEET NUMBER	SHEET NAME
C1.0	COVER SHEET & GENERAL NOTES
C1.1	SITE SURVEY
C2.0	DEMOLITION PLAN
C3.0	LAYOUT & STAKING PLAN
C3.1	AMBULANCE TURN AROUND
C4.0	DRAINAGE PLAN
EC1.0	ES&PC PLAN
EC2.0	ES&PC DETAILS
TP1.0	TREE PROTECTION/ REPLACEMENT PLAN

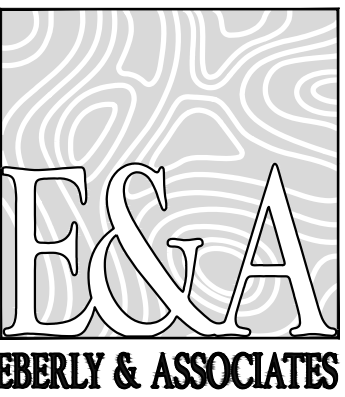

TEL770.452.7849 FAX770.452.0086
2951 FLOWERS ROAD SOUTH, STE
119 ATLANTA, GEORGIA 30341
WWW.EBERLY.NET

LAND PLANNING

CIVIL ENGINEERING


LANDSCAPE ARCHITECTURE



**GRADY CORRELL AMBULANCE
ENTRANCE**

FULTON COUNTY, GEORGIA
80 GILMER STREET
ATLANTA, GA 30303

LEGEND

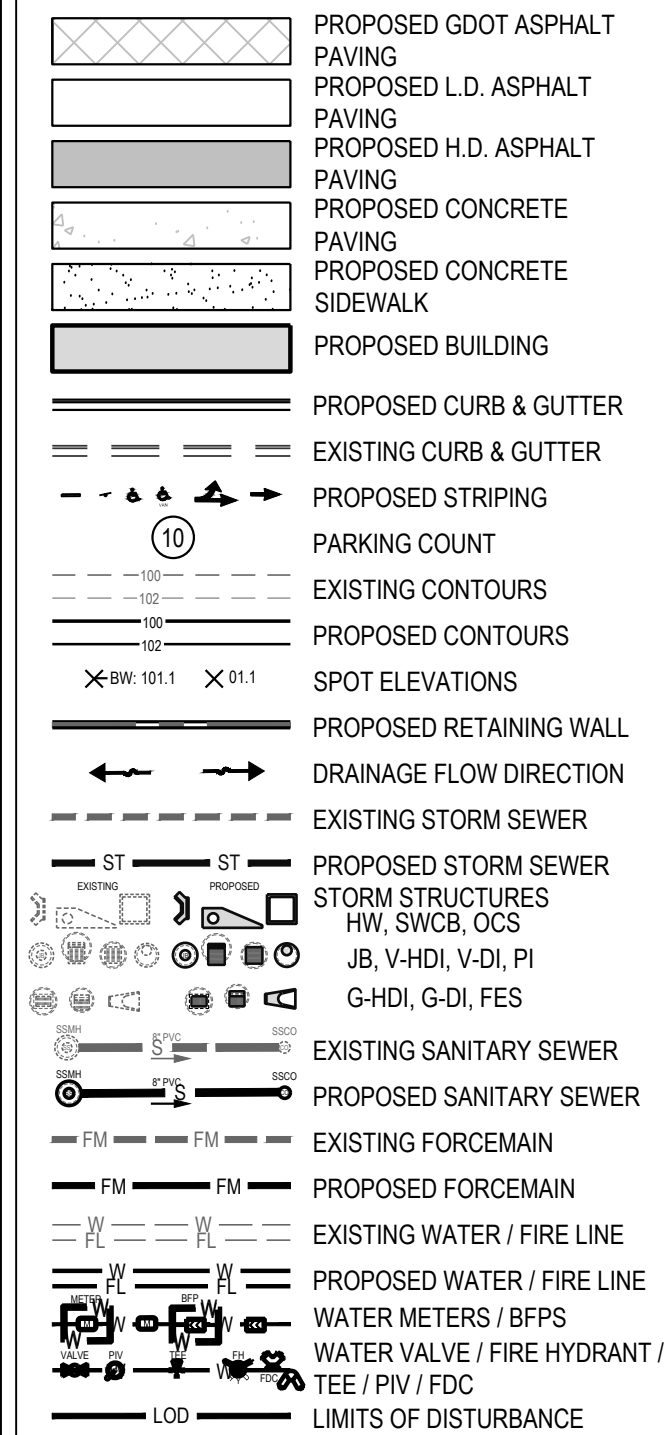


GENERAL NOTES

- | | | |
|---|--|--|
| 1. THE DISTURBED ACREAGE OF THE SITE IS 0.12 ACRES. | 15. VERIFY BUILDING DIMENSIONS FROM ARCHITECTURAL DRAWINGS FOR FIELD STAKING. | 29. REFER TO TREE PROTECTION PLANS FOR TREE CLEARING LIMITS. |
| 2. NOTIFY INSPECTOR 24 HOURS PRIOR TO CONSTRUCTION. | 16. CHECK ALL BUILDING DIMENSIONS AND COORDINATE WITH THE ARCHITECTURAL PLANS. | 30. INSTALL ALL APPROPRIATE TREE PROTECTION MEASURES PRIOR TO CONSTRUCTION ACTIVITIES. |
| 3. THE CONTRACTOR IS RESPONSIBLE FOR SITE SAFETY AND WAYS, MEANS AND METHODS OF CONSTRUCTION. | 17. FURNISH AND MAINTAIN ANY AND ALL NECESSARY BARRICADES AROUND THE WORK AND PROVIDE PROTECTION AGAINST WATER DAMAGE AND SOIL EROSION. | 31. STRIP AND STOCKPILE TOPSOIL. SPREAD 4" OF TOPSOIL ON LANDSCAPE AREAS AND REMOVE EXCESS TOPSOIL FROM SITE. PREPARE SUB GRADE FOR PAVEMENT AND CURBS AND BACK FILL CURBS AFTER CURB CONSTRUCTION. |
| 4. PROVIDE AND MAINTAIN OFF-STREET PARKING THROUGHOUT CONSTRUCTION IN AREAS DESIGNATED BY THE OWNER. | 18. PROVIDE SIGNING AND STRIPING ACCORDING TO LOCAL JURISDICTION SPECIFICATIONS. | 32. PROVIDE SUPPLY OF TOPSOIL FOR LANDSCAPE CONTRACTOR FOR INSTALLATION IN ALL LANDSCAPE ISLANDS. |
| 5. PROVIDE NECESSARY BARRICADES, SUFFICIENT LIGHTS, SIGNS AND OTHER TRAFFIC CONTROL METHODS AS MAY BE NECESSARY WITHIN THE RIGHT-OF-WAY FOR THE PROTECTION AND THE SAFETY OF THE PUBLIC AND MAINTAIN THROUGHOUT CONSTRUCTION. | 19. PAINT PAVEMENT MARKING, INCLUDING STANDARD HANDICAP SYMBOLS, PARKING STRIPING AND TRAFFIC ARROWS, ON PAVEMENT AT LOCATIONS SHOWN. SEE PAVEMENT MARKING DETAIL. | 33. PROVIDE AND INSTALL TOPSOIL IN DISTURBED AREAS TO BE GRASSED, TO INCLUDE PAVEMENT SHOULDERS AND DETENTION AREAS. |
| 6. COMPLY WITH APPLICABLE STATE, FEDERAL, AND LOCAL CODES AND OBTAIN ALL NECESSARY LICENSES AND PERMITS. | 20. PROVIDE BOLLARDS AT LOCATIONS SHOWN, AND AROUND TRANSFORMERS, GAS METERS, AND OTHER UTILITIES IN VULNERABLE TRUCK AREAS. | 34. GRASS AND RIP RAP ALL OPEN DRAINAGE SWALES AS NECESSARY TO CONTROL EROSION. |
| 7. PERFORM ALL WORK IN CITY, COUNTY, STATE, AND FEDERAL RIGHTS-OF-WAY IN STRICT CONFORMANCE WITH APPLICABLE STANDARDS AND SPECIFICATIONS OF THE APPROPRIATE GOVERNING AGENCIES. | 21. CALL UTILITIES PROTECTION CENTER 811. | 35. INSTALL SEDIMENTATION AND EROSION CONTROL MEASURES PRIOR TO CLEARING GRADING AND DEMOLITION WORK. MAINTAIN ALL SEDIMENTATION AND EROSION CONTROL MEASURES UNTIL ACCEPTANCE OF THE SITE BY THE OWNER. |
| 8. CONFINE OFF-SITE ACTIVITIES TO EXISTING RIGHTS OF WAY AND EASEMENTS. | 22. THE UTILITIES SHOWN ARE SHOWN FOR THE CONTRACTOR'S CONVENIENCE ONLY. THERE MAY BE OTHER UTILITIES THAN THOSE SHOWN ON THESE PLANS. THE ENGINEER ASSUMES NO RESPONSIBILITY FOR THE LOCATIONS SHOWN. VERIFY THE LOCATIONS OF ALL UTILITIES WITHIN THE LIMITS OF THE WORK. REPAIR ALL DAMAGES MADE TO EXISTING UTILITIES AT NO COST TO THE OWNER. | |
| 9. PERFORM ALL WORK IN A FINISHED AND WORKMANLIKE MANNER TO THE ENTIRE SATISFACTION OF THE OWNER AND IN ACCORDANCE WITH THE BEST RECOGNIZED TRADE PRACTICES. | 23. CONNECT TO EXISTING UTILITIES AND INSTALL UTILITIES IN COMPLIANCE WITH REQUIREMENTS OF APPROPRIATE JURISDICTIONAL AGENCIES. | |
| 10. THE DRAWINGS AND SPECIFICATIONS ARE INTENDED TO COVER A COMPLETE PROJECT. READY TO USE. FURNISH AND INSTALL ALL ITEMS NECESSARY FOR A COMPLETE AND WORKABLE JOB. | 24. INSTALL GATE VALVES IN HEAVY DUTY ROADWAY VALVE BOXES FOR ALL WATER VALVES. | |
| 11. DEVIATIONS FROM THESE PLANS AND NOTES WITHOUT PRIOR CONSENT OF THE OWNER OR HIS REPRESENTATIVE MAY CAUSE THE WORK TO BE UNACCEPTABLE. | 25. AT COMPLETION OF CONSTRUCTION, SET ALL MANHOLES, VALVE BOXES, METERS AND APPURTENANCES FOR PROPER FINISH GRADE. NOTICEABLY STAKE AND FLAG. SITE UTILITY SUBCONTRACTOR SHALL BE RESPONSIBLE FOR ANY DAMAGE TO THE ABOVE ITEMS UNTIL SYSTEM IS ACCEPTED BY OWNER. | |
| 12. THE TOPOGRAPHIC INFORMATION ON THESE PLANS IS TAKEN FROM FIELD SURVEYS PREPARED BY VALETINO & ASSOCIATES, INC. DATED: 07/09/2025. | 26. ALL CONTRACTOR SHALL FOLLOW ALL MINIMUM RECOMMENDATIONS AND SPECIFICATIONS FOR SITE PREPARATION AND GRADING CONTAINED IN THE REPORT OF GEOTECHNICAL INVESTIGATION PREPARED BY TERRACON CONSULTANTS, INC. DATED 09/13/2019. | |
| 13. THE BOUNDARY INFORMATION ON THESE PLANS IS TAKEN FROM FIELD SURVEYS PREPARED BY VALETINO & ASSOCIATES, INC. DATED: 07/09/2025. | 27. CUT AND FILL SLOPES 2:1 OR FLATTER (SEE PLANS). | |
| 14. VERIFY EXISTING TOPOGRAPHIC DATA, LOCATIONS OF EXISTING UTILITIES, AND ALL OTHER SITE CONDITIONS PRIOR TO BEGINNING CONSTRUCTION. | 28. UNLESS INDICATED OTHERWISE ON THE PLANS, REMOVE AND DISPOSE OF ALL EXISTING IMPROVEMENTS, TREES AND OTHER DEBRIS, WITHIN THE LIMITS OF THE WORK, FROM THE SITE AND DISPOSE OF IN AN APPROVED LANDFILL. DO NOT BURY ANY WASTE MATERIAL ON SITE. | |

OWNER/DEVELOPER (PRIMARY PERMITTEE)
GRADY HEALTH SYSTEM
80 JESSE HILL JR. DRIVE SE
ATLANTA, GA 30303
(404) 616-9650
TEWILLIAMS@GMH.EDU

PROJECT ENGINEER
WESLEY REED, P.E.
EBERLY & ASSOCIATES, INC.
2951 FLOWERS ROAD SOUTH
SUITE 119
ATLANTA, GEORGIA 30341
(770) 452-7849
WREED@EBERLY.NET

24 HOUR CONTACT
TYRONE WILLIAMS
(404) 616-9650
TEWILLIAMS@GMH.EDU

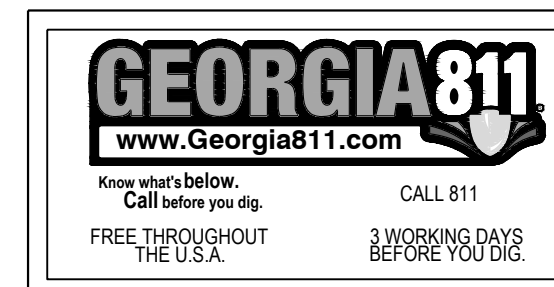

COVER SHEET & GENERAL NOTES

SCALE	*
DATE:	08/12/2025
DRAWN BY:	I. TABOADA
PROJECT ENGINEER:	W. REED, P.E.

EBERLY PROJECT NUMBER

25-115

SHEET NUMBER

C1.0

ISSUED FOR CONSTRUCTION

SPECIAL NOTES

1) CERTIFICATION AND DECLARATION IS MADE TO THE ENTITIES AS LISTED IN THE TITLE BLOCK AND/OR CERTIFICATIONS. THE CERTIFICATIONS AND DECLARATIONS ON THIS PLAT ARE NOT TRANSFERABLE TO ADDITIONAL INSTITUTIONS OR SUBSEQUENT OWNERS.

2) SUBSURFACE AND ENVIRONMENTAL CONDITIONS WERE NOT EXAMINED OR CONSIDERED AS A PART OF THIS SURVEY. NO STATEMENT IS MADE CONCERNING THE EXISTENCE OF UNDERGROUND OR OVERHEAD CONTAINERS OR FACILITIES THAT MAY AFFECT THE USE OR DEVELOPMENT OF THIS PROPERTY.

3) THE UNDERSIGNED SURVEYOR HAS MADE NO INVESTIGATION OR INDEPENDENT SEARCH FOR EASEMENTS OF RECORD, ENCUMBRANCES, RESTRICTIVE COVENANTS, OWNERSHIP TITLE EVIDENCE, OR ANY OTHER FACTS THAT AN ACCURATE AND CURRENT TITLE SEARCH MAY DISCLOSE.

4) PURSUANT TO RULE 180-6.09 OF THE GEORGIA STATE BOARD OF REGISTRATION FOR PROFESSIONAL ENGINEERS AND SURVEYORS, THE TERM "CERTIFICATION" RELATING TO PROFESSIONAL ENGINEERING AND LAND SURVEYING SERVICES SHALL MEAN A SIGNED STATEMENT BASED UPON FACTS AND KNOWLEDGE KNOWN TO THE REGISTRANT AND IS NOT A GUARANTEE OR WARRANTY, EITHER EXPRESSED OR IMPLIED.

RESERVED FOR CLERK OF COURT

LEGEND

- BROKEN LINE NOT TO SCALE
- FENCE LINE
- GUARDRAIL
- UNDERGROUND GAS LINE
- OVERHEAD ELECTRIC LINE
- OVERHEAD TELEPHONE LINE
- SANITARY SEWER LINE
- SANITARY SEWER FORCEMAIN LINE
- UNDERGROUND ELECTRIC LINE
- UNDERGROUND TELEPHONE LINE
- UNKNOWN UNDERGROUND UTILITY LINE
- WATER LINE
- STEAM LINE
- CATCH BASIN SINGLE WING
- CATCH BASIN DOUBLE WING
- COMPUTED POINT
- BORING HOLE
- CLEANOUT
- COMMUNICATION BOX
- ELECTRIC BOX
- ELECTRIC LINE MARKER/PANEL
- ELECTRIC MANHOLE
- ELECTRIC METER
- ELECTRIC OUTLET
- ELECTRIC SWITCH
- FIBER OPTIC BOX
- FIBER OPTIC LINE MARKER
- FIRE HYDRANT
- FLARED END SECTION
- GAS LINE MARKER
- GAS METER
- GAS VALVE
- GROUND LIGHT
- GUY POLE
- GUY WIRE
- HEADWALL
- HEATING/AIR CONDITIONING UNIT
- IRRIGATION CONTROL VALVE
- LIGHT POLE
- POST INDICATOR VALVE
- POWER POLE
- SANITARY SEWER MANHOLE
- SIGN POST
- STORM WATER DROP INLET
- STORM WATER JUNCTION BOX
- STORM WATER YARD INLET
- TELEPHONE MANHOLE
- TELEPHONE POLE
- TRAFFIC SIGNAL BOX
- TRAFFIC SIGNAL POLE
- WATER MANHOLE
- WATER METER
- WATER VALVE
- WATER VALVE/LINE MARKER
- BOLLARD
- CONCRETE MONUMENT FOUND
- CRIMPED TOP PIPE FOUND
- FINISHED FLOOR ELEVATION
- IRRIGATION BOX
- IRON PIN FOUND
- 1/2" IRON PIN & CAP SET #2528
- MAIL BOX
- OPEN TOP PIPE FOUND
- PK NAIL FOUND
- PK NAIL SET
- REBAR FOUND
- RIGHT-OF-WAY MONUMENT FOUND
- RAILROAD SIGNAL BOX
- STUB OUT
- BUILDING SETBACK LINE
- CURB & GUTTER
- CONCRETE PAD
- CHAIN LINK FENCE
- CORRUGATED METAL PIPE
- DEED BOOK & PAGE
- DUCTILE IRON PIPE
- HEADER CURB
- HIGH DENSITY POLYETHYLENE PIPE
- INVERT ELEVATION
- OUTLET CONTROL STRUCTURE
- PLAT BOOK & PAGE
- PLASTIC PIPE
- REINFORCED CONCRETE PIPE
- TEMPORARY BENCHMARK
- SPOT ELEVATION

GENERAL NOTES

1) THIS SURVEY WAS DONE UNDER MY SUPERVISION USING A TOPCON GTS-302 AND A GEOMAX 90 TOTAL STATION WITH AN ANGULAR ERROR OF 01 SECOND PER STATION. THE TRAVERSE UPON WHICH THIS PLAT IS BASED, HAS BEEN CALCULATED FOR CLOSURE BY THE LEAST SQUARE RULE AND THE RELATIVE POSITIONAL ACCURACY IS 0.0080 FEET.

2) ACCORDING TO THE F.E.M.A. FLOOD INSURANCE RATE MAP, COMMUNITY PANEL NUMBER 13121C0244F, DATED 9/18/2013 FOR FULTON COUNTY, GEORGIA THIS PROPERTY DOES NOT LIE WITHIN A 100 YEAR FLOOD HAZARD ZONE AS DEFINED BY F.E.M.A.

3) CURRENT ZONING ACCORDING TO THE CITY OF ATLANTA IS LISTED AS SPH-1 SA1, SPECIAL PUBLIC INTEREST 1, SUB AREA 1 DISTRICT. THE CITY OF ATLANTA ZONING DEPARTMENT MUST BE REFERENCED FOR ALL REQUIREMENTS UNDER THIS ZONING.

4) HORIZONTAL AND VERTICAL REFERENCE SHOWN HEREON WAS TAKEN FROM NATIONAL GEODETIC SURVEY CONTROL MONUMENT "GRADY RESET" (PID #AA9441), ELEVATION = 1001.2 FEET. (NAD 83 / NAVD 88)

5) ALL DISTANCES SHOWN HEREON ARE "GROUND" DISTANCES, UNLESS OTHERWISE STATED AS "GRID" DISTANCES.

6) CONTOUR INTERVALS SHOWN ARE ONE FOOT.

7) BOUNDARY INFORMATION SHOWN HEREON WAS TAKEN FROM PLAT REFERENCES LISTED HEREON. THE SURVEYOR'S CERTIFICATION EXTENDS ONLY TO THE TOPOGRAPHIC ASPECTS, AND DOES NOT CONSTITUTE A BOUNDARY SURVEY. THIS SURVEY IS NOT TO BE RECORDED OR USED TO CONVEY PROPERTY.

UTILITY WARNING

INFORMATION REGARDING THE REPUTED PRESENCE, SIZE, CHARACTER, AND LOCATION OF EXISTING UNDERGROUND UTILITIES AND STRUCTURES IS SHOWN HEREON. THERE IS NO CERTAINTY OF THE ACCURACY OF THIS INFORMATION AND IT SHALL BE CONSIDERED IN THAT LIGHT BY THOSE USING THIS DRAWING. THE LOCATION AND ARRANGEMENT OF UNDERGROUND UTILITIES AND STRUCTURES SHOWN HEREON MAY BE INACCURATE AND UTILITIES AND STRUCTURES NOT SHOWN MAY BE ENCOUNTERED. THE OWNER(S), THEIR EMPLOYEES, THEIR CONSULTANTS, THEIR CONTRACTORS, AND/OR THEIR AGENTS SHALL HEREBY DISTINCTLY UNDERSTAND AND THAT THE SURVEYOR IS NOT RESPONSIBLE FOR THE CORRECTNESS OR SUFFICIENCY OF THE UNDERGROUND UTILITY INFORMATION SHOWN HEREON.

UNDERGROUND UTILITY LOCATION PROVIDED BY



RHD SERVICES
740 CONCORD ROAD
SMYRNA, GA 30080
TELEPHONE (404) 874-8585
WEBSITE: <https://rhdservices.com>

ALL UTILITY LOCATIONS ARE SUBJECT TO VERIFICATION BY THE UTILITIES PROTECTION CENTER AT 1-800-282-7411 PRIOR TO ANY CONSTRUCTION. THESE UTILITY LOCATIONS ARE GAINED BY INFORMATION FROM ON SITE PERSONNEL AND SURROUNDING FACILITIES. ALL POSSIBLE BUILDINGS AND MECHANICAL AREAS ARE UTILIZED IN ORDER TO PROVIDE THE MOST ACCURATE AND THOROUGH REPRESENTATION OF THE EXISTING UTILITY LAYOUT. UTILITY LOCATIONS ARE FOR SURVEYING AND PLANNING PURPOSES ONLY.



PLAT REFERENCES

1) "LOT CONSOLIDATION PLAT FOR THE FULTON-DEKALB HOSPITAL AUTHORITY", PREPARED BY VALENTINO & ASSOCIATES, INC., DATED 9/18/2018, LAST REVISED 9/26/2018, RECORDED IN PLAT BOOK 416, PG 59, FULTON COUNTY, GEORGIA RECORDS.

2) "BOUNDARY AND TOPOGRAPHIC SURVEY FOR GRADY MEMORIAL HOSPITAL", PREPARED BY VALENTINO & ASSOCIATES, INC., DATED 1/24/2018, LAST REVISED 6/27/2019.

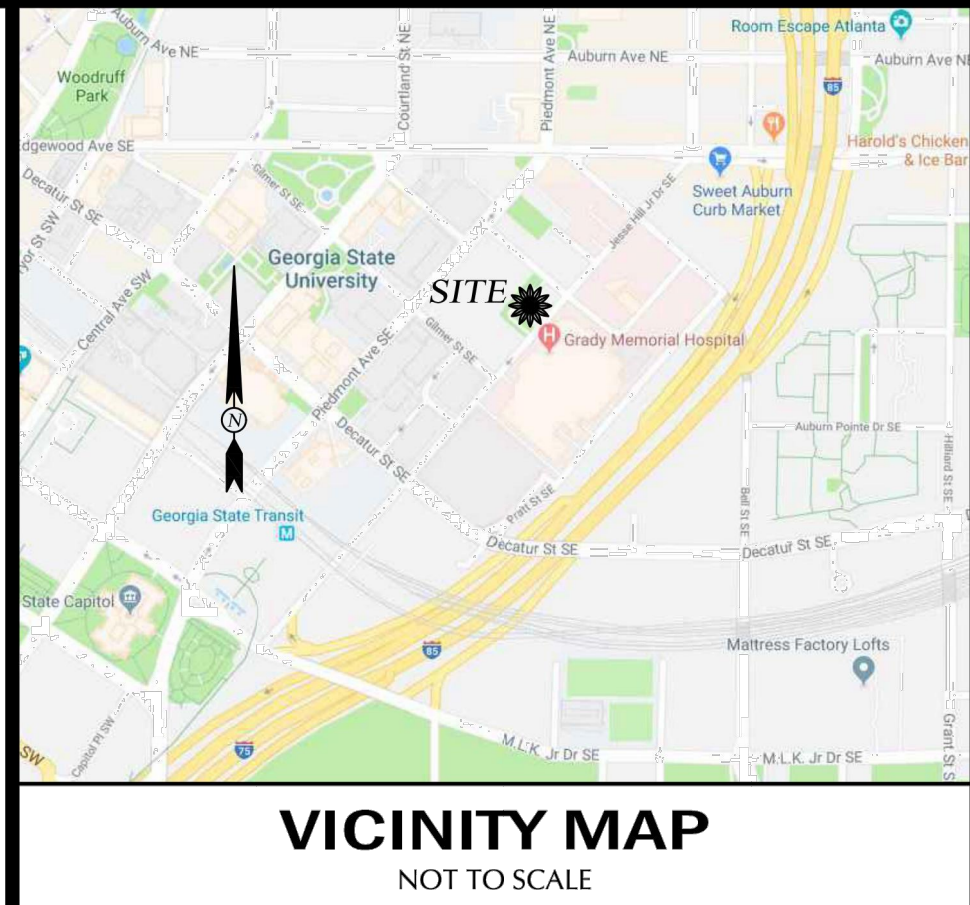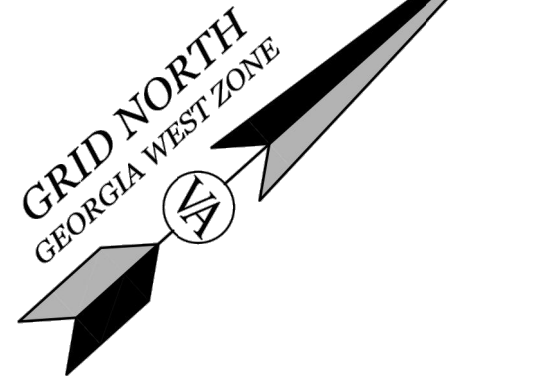

NOTE: THE UNDERGROUND UTILITY LOCATOR WAS ABLE TO REPLICATE SOME OF THE UNDERGROUND UTILITIES THAT WERE PREVIOUSLY LOCATED BY OTHER UTILITY LOCATE COMPANIES. FOR COMPLETENESS THIS SURVEY SHOWS ALL UTILITY LINES CURRENTLY MARKED, AND PREVIOUSLY MARKED.

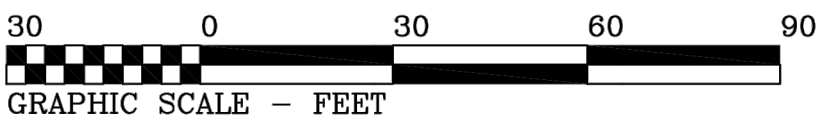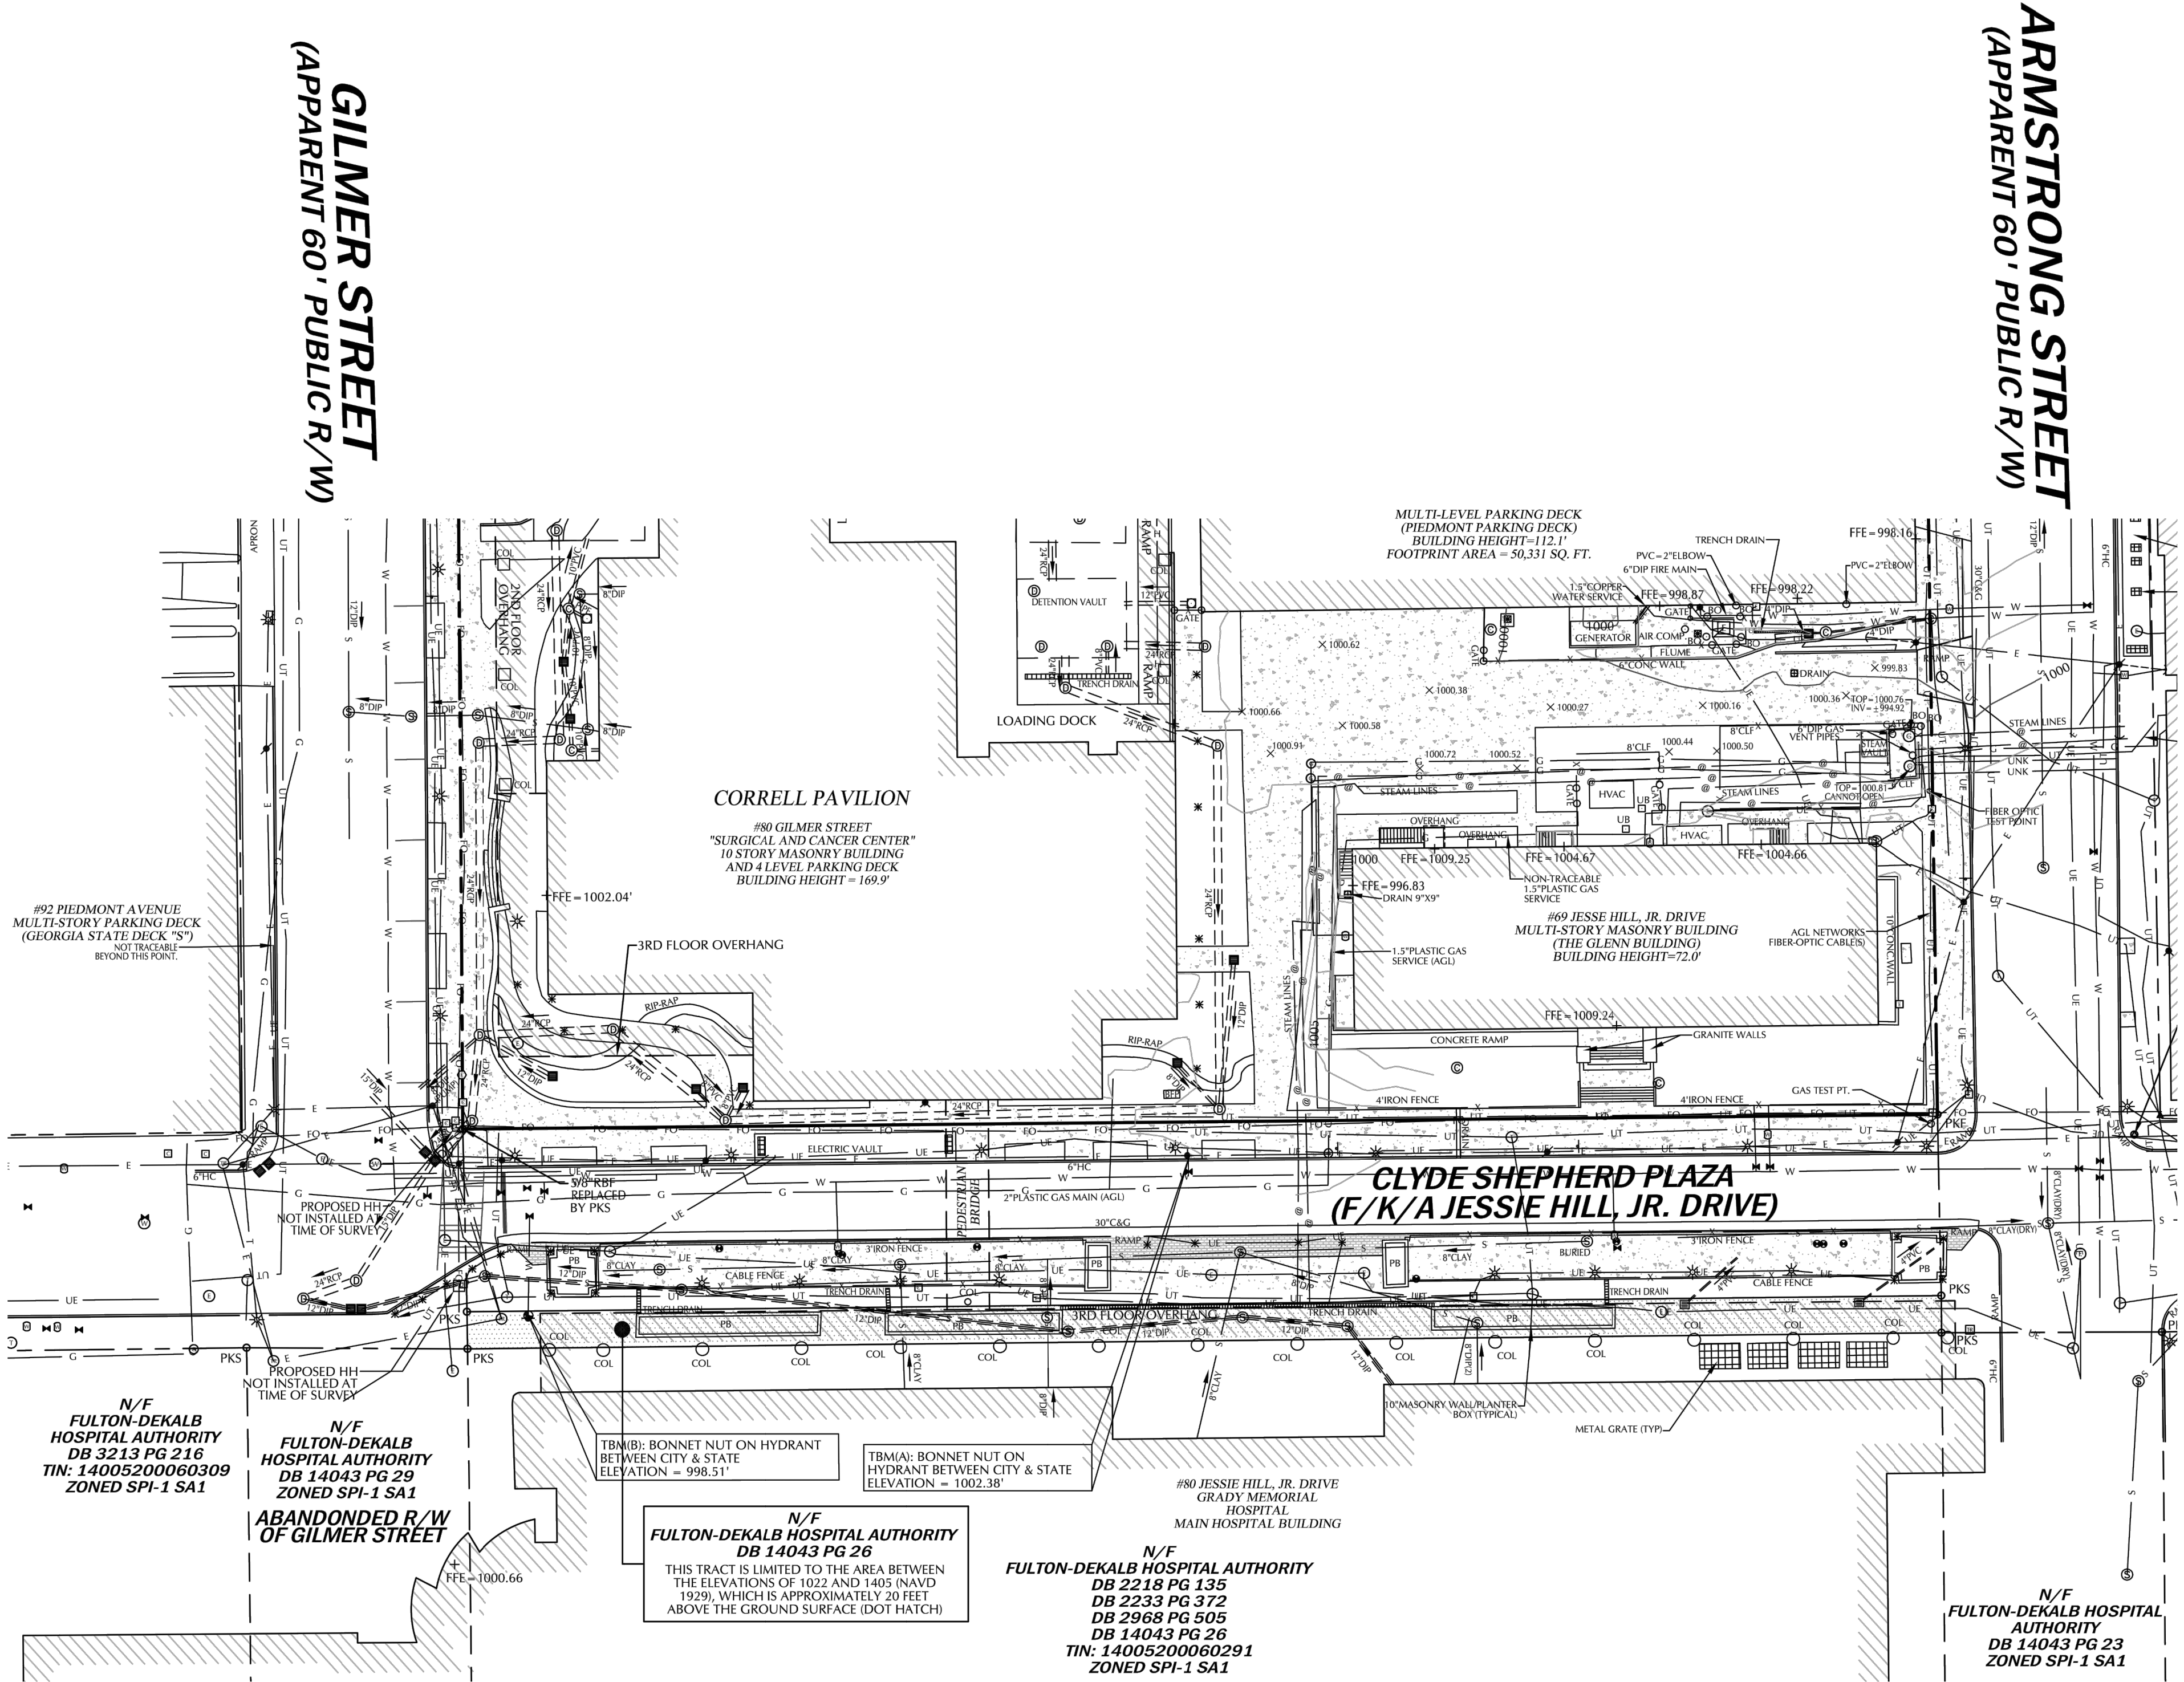

FIELD DATES: 6/30/25 - 7/3/25

STATE OF GEORGIA PLAT ACT CERTIFICATION

THIS PLAT IS A RETRACEMENT OF AN EXISTING PARCEL OR PARCELS OF LAND AND DOES NOT SUBDIVIDE OR CREATE A NEW PARCEL OR MAKE ANY CHANGES TO ANY REAL PROPERTY BOUNDARIES. THE RECORDING INFORMATION OF THE DOCUMENTS, MAPS, PLATS, OR OTHER INSTRUMENTS WHICH CREATED THE PARCEL OR PARCELS ARE STATED HEREON.

RECORDATION OF THIS PLAT DOES NOT IMPLY APPROVAL OF ANY LOCAL JURISDICTION, AVAILABILITY OF PERMITS, COMPLIANCE WITH LOCAL REGULATIONS OR REQUIREMENTS, OR SUITABILITY FOR ANY USE OR PURPOSE OF THE LAND. FURTHERMORE, THE UNDERSIGNED LAND SURVEYOR CERTIFIES THAT THIS PLAT COMPLIES WITH THE MINIMUM TECHNICAL STANDARDS FOR PROPERTY SURVEYS IN GEORGIA AS SET FORTH IN THE RULES AND REGULATIONS OF THE GEORGIA BOARD OF REGISTRATION FOR PROFESSIONAL ENGINEERS AND LAND SURVEYORS AND AS SET FORTH IN O.C.G.A. SECTION 15-6-67.

Glenn A. Valentino
GLENN A. VALENTINO - GA, R.L.S., #2528
DATE OF EXPIRATION: 12/31/2025

PARTIAL TOPOGRAPHIC & UTILITY SURVEY FOR:

GRADY MEMORIAL HOSPITAL

LAND LOT 52, 14TH DISTRICT, CITY OF ATLANTA, FULTON COUNTY, GEORGIA

C1.1

VA

VALENTINO & ASSOCIATES, INC.
LAND SURVEYORS
4045 ORCHARD ROAD
BUILDING 200
SMYRNA, GEORGIA 30080
PHONE: (770) 438-0015
FAX: (770) 435-6050
WEB: VALENTINOSURVEY.COM
STATE OF GEORGIA LAND SURVEYING FIRM LICENSE NO. LSF000794

REVISIONS



SCALE: 1" = 30'
DATE: 7/9/2025
JOB NUMBER: 17-054
FILE NUMBER: 17-054-UD
PLOTTED: 7/9/2025

PARTIAL TOPOGRAPHIC SURVEY

SHEET


1 OF 1

R:\2021\117-054\17-054\DWG\11-014.CRD

01/13/2024


© 2023, EBERLY & ASSOCIATES, INC.

G:\PROJECTS\2023-115 Grady Correll Ambulance Entrance\5-D Drawings\25-115 Base.dwg October 24, 2025

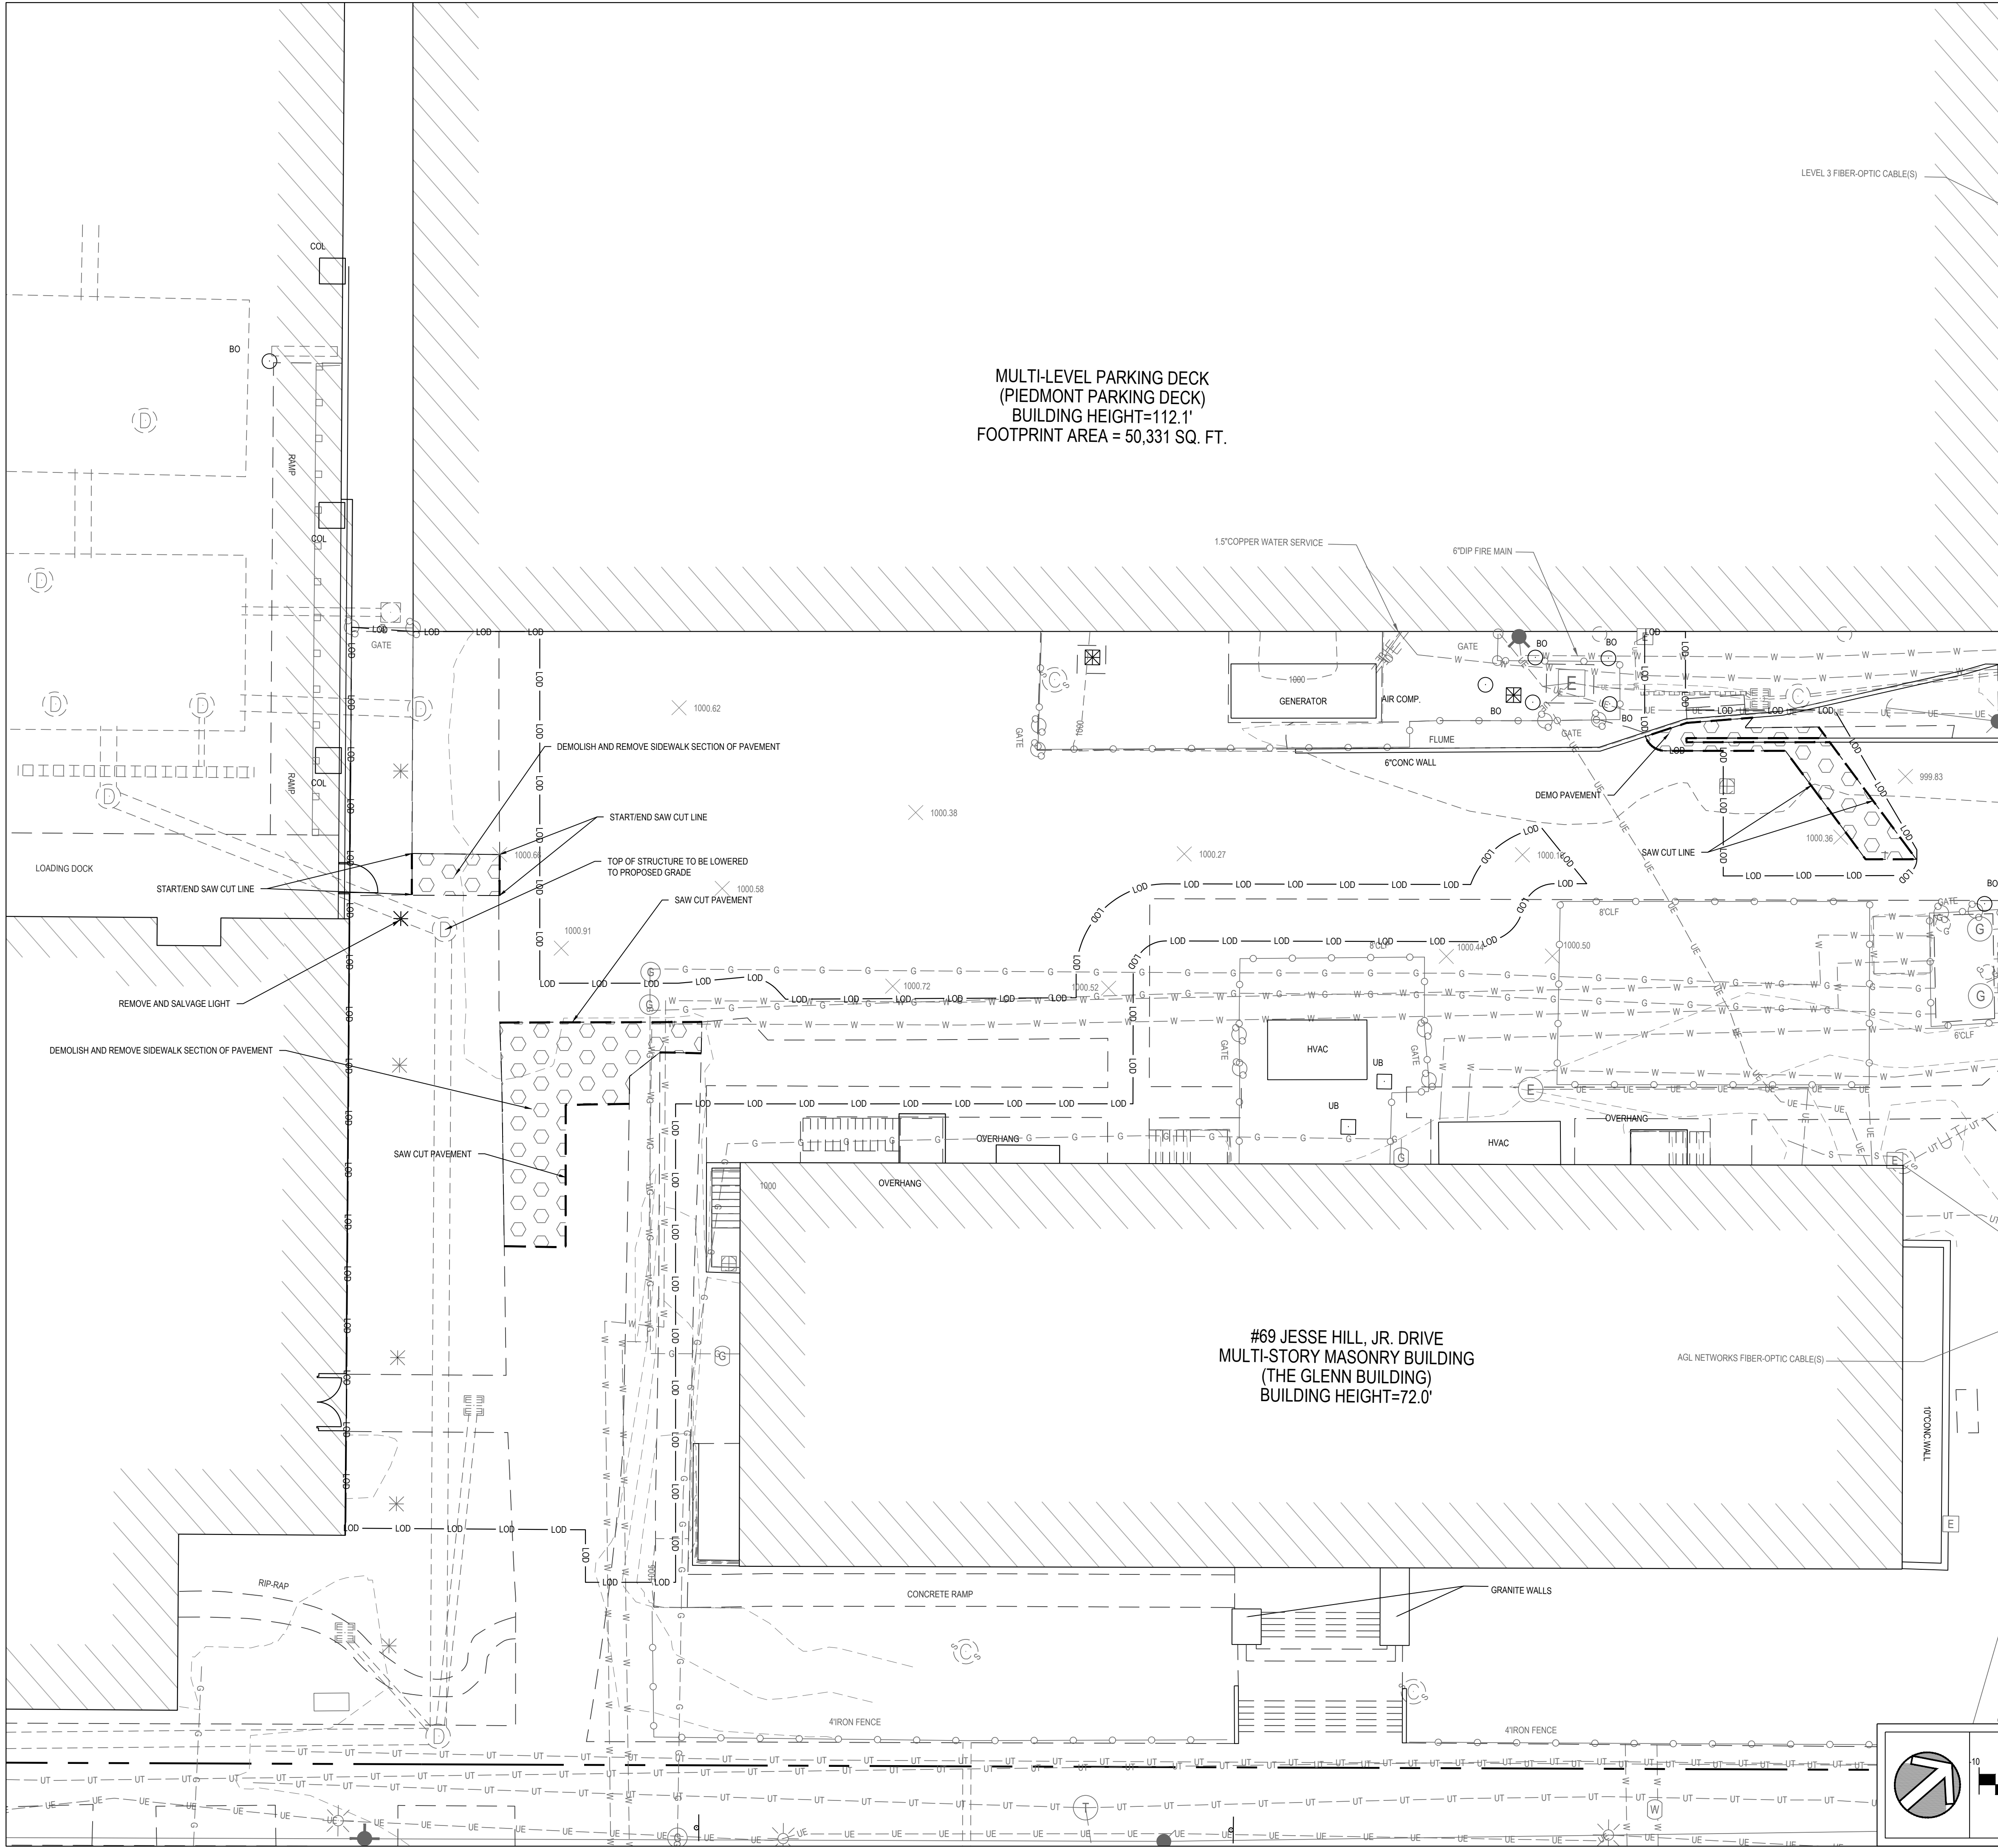

MULTI-LEVEL PARKING DECK
(PIEDMONT PARKING DECK)
BUILDING HEIGHT=112.1'
FOOTPRINT AREA = 50,331 SQ. FT.

#69 JESSE HILL, JR. DRIVE
MULTI-STORY MASONRY BUILDING
(THE GLENN BUILDING)
BUILDING HEIGHT=72.0'

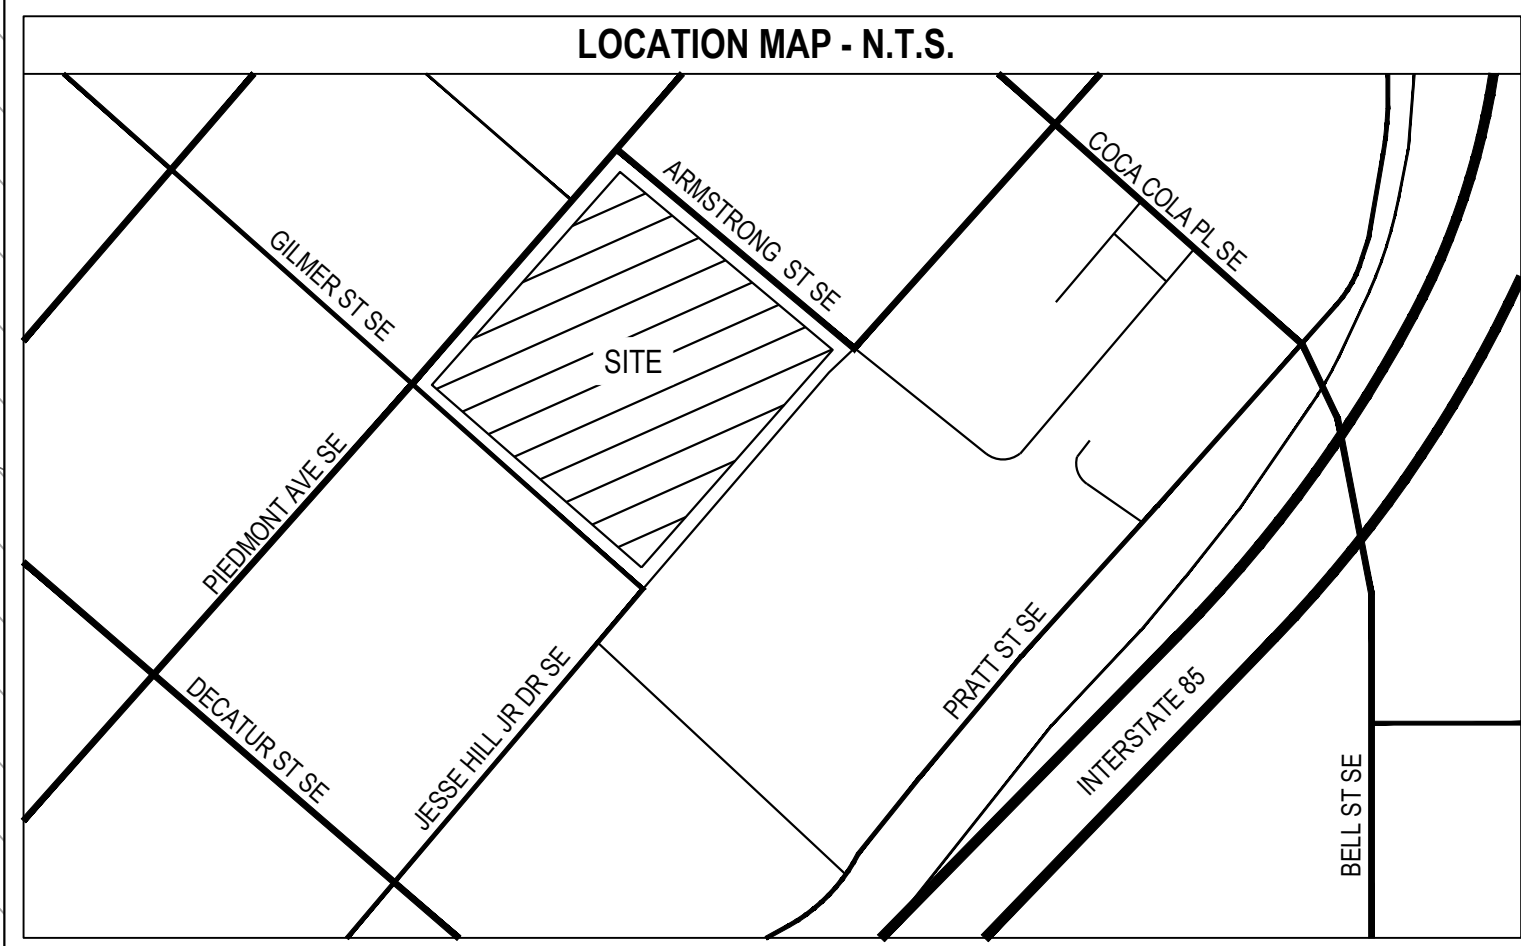



DEMOLITION LEGEND	
LOD	SAWCUT LINE
LOD	LIMITS OF DISTURBANCE / DEMOLITION
LOD	EXISTING CURB & GUTTER
LOD	DEMOLISHED CURB & GUTTER
LOD	EXISTING BUFFER
LOD	REMOVED BUFFER
LOD	EXISTING PAVING TO BE REMOVED
LOD	EXISTING BUILDING / STRUCTURE TO BE REMOVED
LOD	EXISTING 100-YR FLOODPLAIN
LOD	REMOVED 100-YR FLOODPLAIN
LOD	EXISTING WETLANDS
LOD	REMOVED WETLANDS
LOD	EXISTING STREAM
LOD	REMOVED STREAM
LOD	EXISTING FENCE
LOD	REMOVED FENCE
LOD	EXISTING RAILROAD
LOD	REMOVED RAILROAD
LOD	EXISTING GAS LINE
LOD	REMOVED GAS LINE
LOD	EXISTING FORCE MAIN
LOD	REMOVED FORCE MAIN
LOD	EXISTING SEWER LINE
LOD	REMOVED SEWER LINE
LOD	EXISTING STORM LINE
LOD	REMOVED STORM LINE
LOD	EXISTING WATER LINE
LOD	REMOVED WATER LINE
LOD	EXISTING FIRE LINE
LOD	REMOVED FIRE LINE
LOD	EXISTING FIBER LINE
LOD	REMOVED FIBER LINE
LOD	EXISTING OVERHEAD ELECTRIC LINE
LOD	REMOVED OVERHEAD ELECTRIC LINE
LOD	EXISTING UNDERGROUND ELECTRIC LINE
LOD	REMOVED UNDERGROUND ELECTRIC LINE
LOD	EXISTING OVERHEAD TELEPHONE LINE
LOD	REMOVED OVERHEAD TELEPHONE LINE
LOD	EXISTING UNDERGROUND TELEPHONE LINE
LOD	REMOVED UNDERGROUND TELEPHONE LINE

- DEMOLITION NOTES**
- DEMOLITION INCLUDES BUT IS NOT LIMITED TO THE FOLLOWING: PAVEMENT REMOVAL AND LIGHT POST REMOVAL, WITHIN LIMITS OF DISTURBANCE UNLESS NOTED OTHERWISE.
 - COORDINATE WITH REMAINDER OF CONSTRUCTION DOCUMENTS PRIOR TO START OF CONSTRUCTION.
 - EBERLY & ASSOCIATES DOES NOT MAKE ANY REPRESENTATION, WARRANTY, ASSURANCE OR GUARANTEE THAT THE EXISTING UTILITY INFORMATION SHOWN IS CORRECT, ACCURATE OR COMPLETE. IT SHALL BE THE RESPONSIBILITY OF THE CONTRACTOR TO ARRANGE FOR THE FIELD LOCATION AND PROTECTION OF ALL OVERHEAD AND SUBSURFACE LINES AND FACILITIES WHICH MAY BE ENCOUNTERED DURING THE COURSE OF THE EXCAVATION, DEMOLITION OR UTILITY WORK.

OWNER/DEVELOPER (PRIMARY PERMITTEE)
GRADY HEALTH SYSTEM
80 JESSE HILL, JR. DRIVE SE
ATLANTA, GA 30303
(404) 616-9650
TEWILLIAMS@GHI.EDU

PROJECT ENGINEER
WESLEY REED, P.E.
EBERLY & ASSOCIATES, INC.
2951 FLOWERS ROAD SOUTH
SUITE 119
ATLANTA, GEORGIA 30341
(770) 452-7849
WREED@EBERLY.NET

24 HOUR CONTACT
TYRONE WILLIAMS
(404) 616-9650
TEWILLIAMS@GHI.EDU

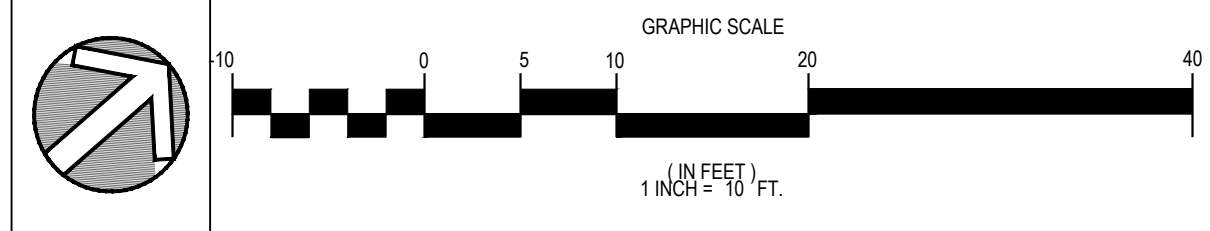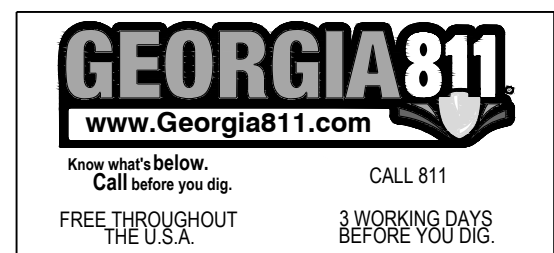

E&A
EBERLY & ASSOCIATES

TEL 770.452.7849 FAX 770.452.0086
2951 FLOWERS ROAD SOUTH, STE 119
ATLANTA, GEORGIA 30341
WWW.EBERLY.NET

LAND PLANNING
CIVIL ENGINEERING
LANDSCAPE ARCHITECTURE



GRADY CORRELL AMBULANCE ENTRANCE

FULTON COUNTY, GEORGIA
80 GILMER STREET
ATLANTA, GA 30303

REVISION	
01	09/08/2025 PERMITTING SET
02	09/24/2025 OWNER COMMENTS
03	10/24/2025 CD PACKAGE

DEMOLITION PLAN

SCALE: 1" = 10'

DATE: 09/12/2025

DRAWN BY: I. TABADA

PROJECT ENGINEER: W. REED, P.E.



QA/QC REVIEWER:

EBERLY PROJECT NUMBER: **25-115**

SHEET NUMBER: **C2.0**

ISSUED FOR CONSTRUCTION



 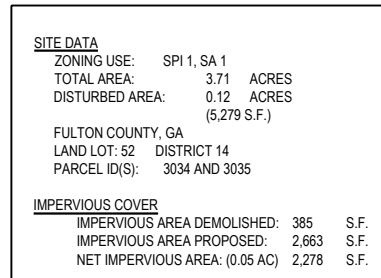

1. USE ARCHITECTURAL PLANS FOR BUILDING STAKE OUT.
2. ALL DIMENSIONS SHOWN ARE FROM FACE OF BUILDING, CURB, OR WALL UNLESS OTHERWISE NOTED.

REVISION		
01	09/08/2025	PERMITTING SET
02	09/24/2025	OWNER COMMENTS
03	10/24/2025	CD PACKAGE

SCALE		1" = XX'
DATE:		08/12/2025
DRAWN BY:		I. TABOADA
PROJECT ENGINEER:		W. REED, P.E.
CALC. CHECKED BY:		


EBERLY PROJECT NUMBER

25-115

SHEET NUMBER

C3.1

ISSUED FOR CONSTRUCTION

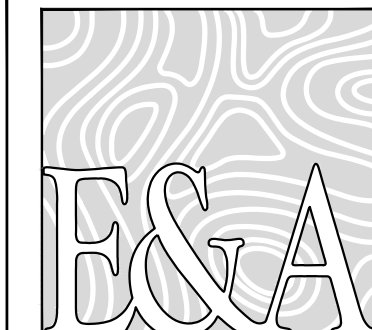

TEL 770.452.7849 FAX 770.452.0086
2951 FLOWERS ROAD SOUTH, STE
119 ATLANTA, GEORGIA 30341
WWW.EBERLY.NET

LAND PLANNING

CIVIL ENGINEERING

LANDSCAPE ARCHITECTURE



NAME: **GRADY CORRELL AMBULANCE
ENTRANCE**

FULTON COUNTY, GEORGIA
80 GILMER STREET
ATLANTA, GA 30303

1000

OWNER/DEVELOPER (PRIMARY PERMITTEE)
GRADY HEALTH SYSTEM
80 JESSE HILL JR. DRIVE SE
ATLANTA, GA 30303
(404) 616-9650
TEWILLIAMS@GMH.EDU

PROJECT ENGINEER
WESLEY REED, P.E.
EBERLY & ASSOCIATES, INC.
2951 FLOWERS ROAD SOUTH
SUITE 119
ATLANTA, GEORGIA 30341
(770) 452-7849
WREED@EBERLY.NET

24 HOUR CONTACT
TYRONE WILLIAMS
(404) 616-9650
TEWILLIAMS@GMH.EDU






Know what's below.
Call before you dig.

CALL 811

FREE THROUGHOUT
THE U.S.A.

3 WORKING DAYS
BEFORE YOU DIG

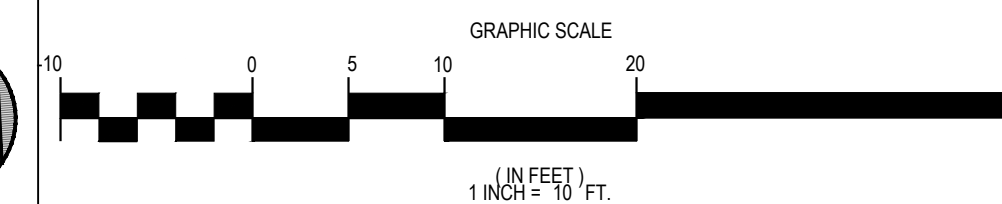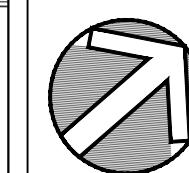

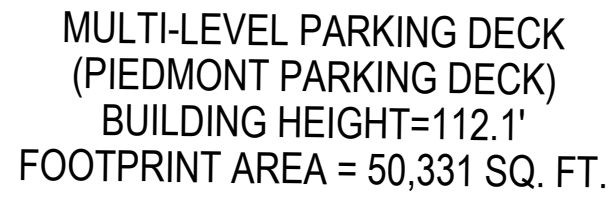

1. SEDIMENT AND EROSION CONTROL MEASURES AND PRACTICES TO BE INSPECTED DAILY.
2. ALL DISTURBED AREAS TO BE GRASSED AS SOON AS CONSTRUCTION PHASES PERMIT.
3. CUT AND FILL SLOPES SHALL NOT EXCEED 2:1 H.
4. WITHIN THE CLEARANCE LIMITS, UTILITY SITES TO BE DISPOSED.
5. ALL STUMPS, LIMBS, AND TOPS ARE TO BE TIMBERED OFF-SITE AND THE SOIL IS TO BE CLEANED BY USE OF A ROOT RAKE OR SIMILAR IMPLICATION.
6. ALL TOPSOIL IS TO BE MOVED TO A STOCKPILE LOCATION.
7. AFTER EACH GRADE, THE TOPSOIL IS TO BE RE-SPREAD IN THE FRONT AND REAR YARDS, SLOPES, AND OTHER NON-LOAD BEARING LOCATIONS. CARE MUST BE TAKEN TO REMOVE THE TOPSOIL FROM ABOVE DRIVEWAYS AND PATIOS ACHORD.
8. ALL TOPSOIL IS TO BE COMPACTED AND WALKED-IN PRIOR TO APPLICATION OF SEED OR SOO.
9. ALL WATER WAYS NEED TO BE RELOCATED TO THE SITE.
10. SEE TREE PROTECTION AND REPLACEMENT PLAN FOR TREE REMOVAL WITHIN THE LIMITS OF DISTURBANCE.
11. EROSION CONTROL MEASURES WILL BE MAINTAINED AT ALL TIMES. IF FULL IMPLEMENTATION OF THE APPROVED PLAN DOES NOT PROVIDE FOR EFFECTIVE EROSION CONTROL, ADDITIONAL EROSION & SEDIMENT CONTROL MEASURES SHALL BE IMPLEMENTED TO CONTROL OR TREAT THE SEDIMENT SOURCE. PRACTICES WILL BE CHECKED DAILY.
12. ALL DISTURBED AREA SHALL BE COVERED WITHIN A PERIOD GREATER THAN 14 DAYS SHALL BE STABILIZED WITH MULCH OR TEMPORARY SEEDING.
13. THE DESIGN PROFESSIONAL WHO PREPARED THE ES&P PLAN IS TO INSPECT THE INSTALLATION OF THE INITIAL SEDIMENT STORAGE REQUIREMENTS AND PERMIT OF THE WORK WITHIN 14 DAYS OF THE INSTALLATION.
14. NON-EXEMPT ACTIVITIES SHALL NOT BE CONDUCTED WITHIN THE 25 OR 50-FOOT UNOBTURISHED STREAM BUFFERS AS MEASURED FROM THE POINT OF WRESTED VEGETATION OR WITHIN 25-Feet OF THE COASTAL MARSHLAND BUFFER AS MEASURED FROM THE COASTLINE DETERMINATION LINE WITHOUT FIRST ACQUIRING THE NECESSARY VARIANCES AND PERMITS.
15. UTILITIES WHICH ARE WHICH ARE NOT SHOWN ON THE PLANS. THE CONTRACTOR SHALL BE RESPONSIBLE FOR CONTACTING ALL UTILITY COMPANIES HAVING UTILITIES WITHIN OR ADJACENT TO THE WORK AREA. THE CONTRACTOR SHALL HAVE THE UTILITIES FIELD LOCATED AND COORDINATE WITH UTILITY COMPANIES TO HAVE THEM RELOCATED WHEN NECESSARY OR ADAPTED FOR THE-INS.
16. THE ESCAPE OF SEDIMENT FROM THE SITE SHALL BE PREVENTED BY THE INSTALLATION OF EROSION AND SEDIMENT CONTROL MEASURES AND PRACTICES PRIOR TO LAND-DISTURBING ACTIVITIES.
17. RESTORE DETENTION PONDS TO ORIGINAL DESIGN CONDITION ONCE PONDS HAVE BEEN STABILIZED AND THE TEMPORARY SEDIMENT PONDS AND DETROITS HAVE BEEN REMOVED. THE SEDIMENT REMOVED MUST BE HILT AND MUCK FROM THE BOTTOM OF THE PONDS AND INSTALLING PERMANENT GRASS.

SCALE	1" = 10'
DATE:	08/12/2025
DRAWN BY:	I. TABOADA
PROJECT ENGINEER:	W. REED, P.E.
QA/QC REVIEWER:	


ES&PC PLAN

25-1

HEET NUMBER:

EC1.0

ISSUED FOR CONSTRUCTION

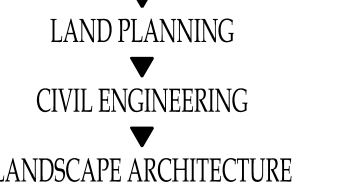

**GRADY CORRELL AMBULANCE
ENTRANCE**

FULTON COUNTY, GEORGIA
80 GILMER STREET
ATLANTA, GA 30303

24 HOUR CONTACT
TYRONE WILLIAMS
(404) 616-9650
TEWILLIAMS@GMH.EDU






Know what's below.
Call before you dig.

FREE THROUGHOUT
THE U.S.A.

CALL 811

3 WORKING DAYS
BEFORE YOU DIG.

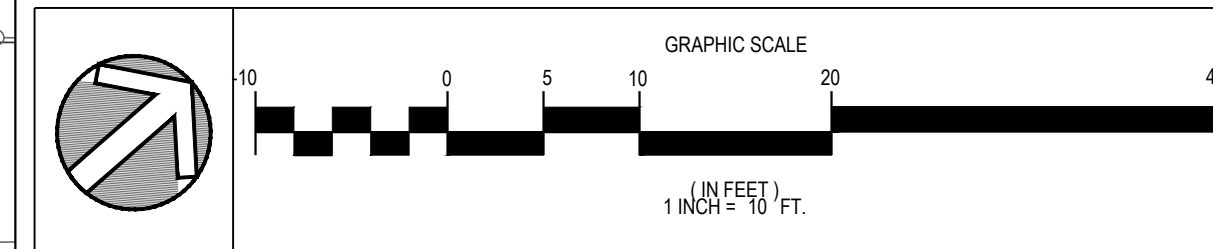

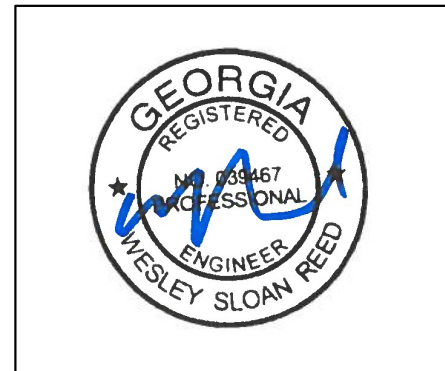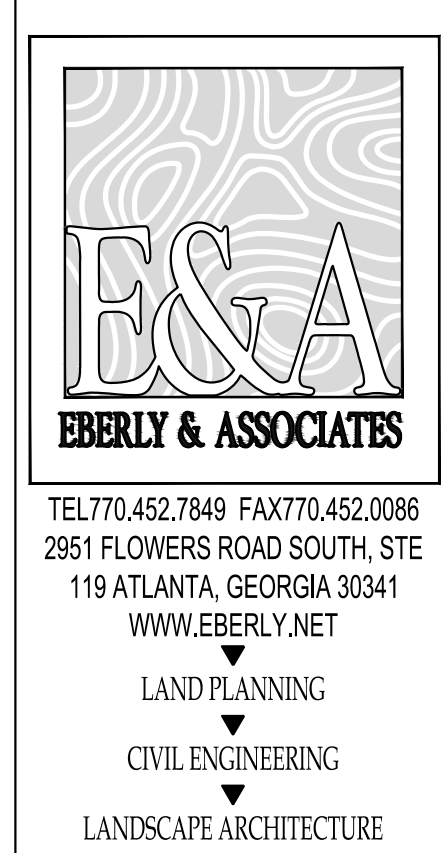

PROJECT NAME

**GRADY CORRELL AMBULANCE
ENTRANCE**

FULTON COUNTY, GEORGIA
80 GILMER STREET
ATLANTA, GA 30303

[illegible]


ES&PC DETAILS		1" = 10'
SCALE		
DATE	08/12/2020	
DRAWN BY	I. TABOYUDA	
PROJECT ENGINEER	W. REED, P.E.	
QA/QC REVIEWER		

25-115

SHEET NUMBER:

EC2.0


ISSUED FOR CONSTRUCTION

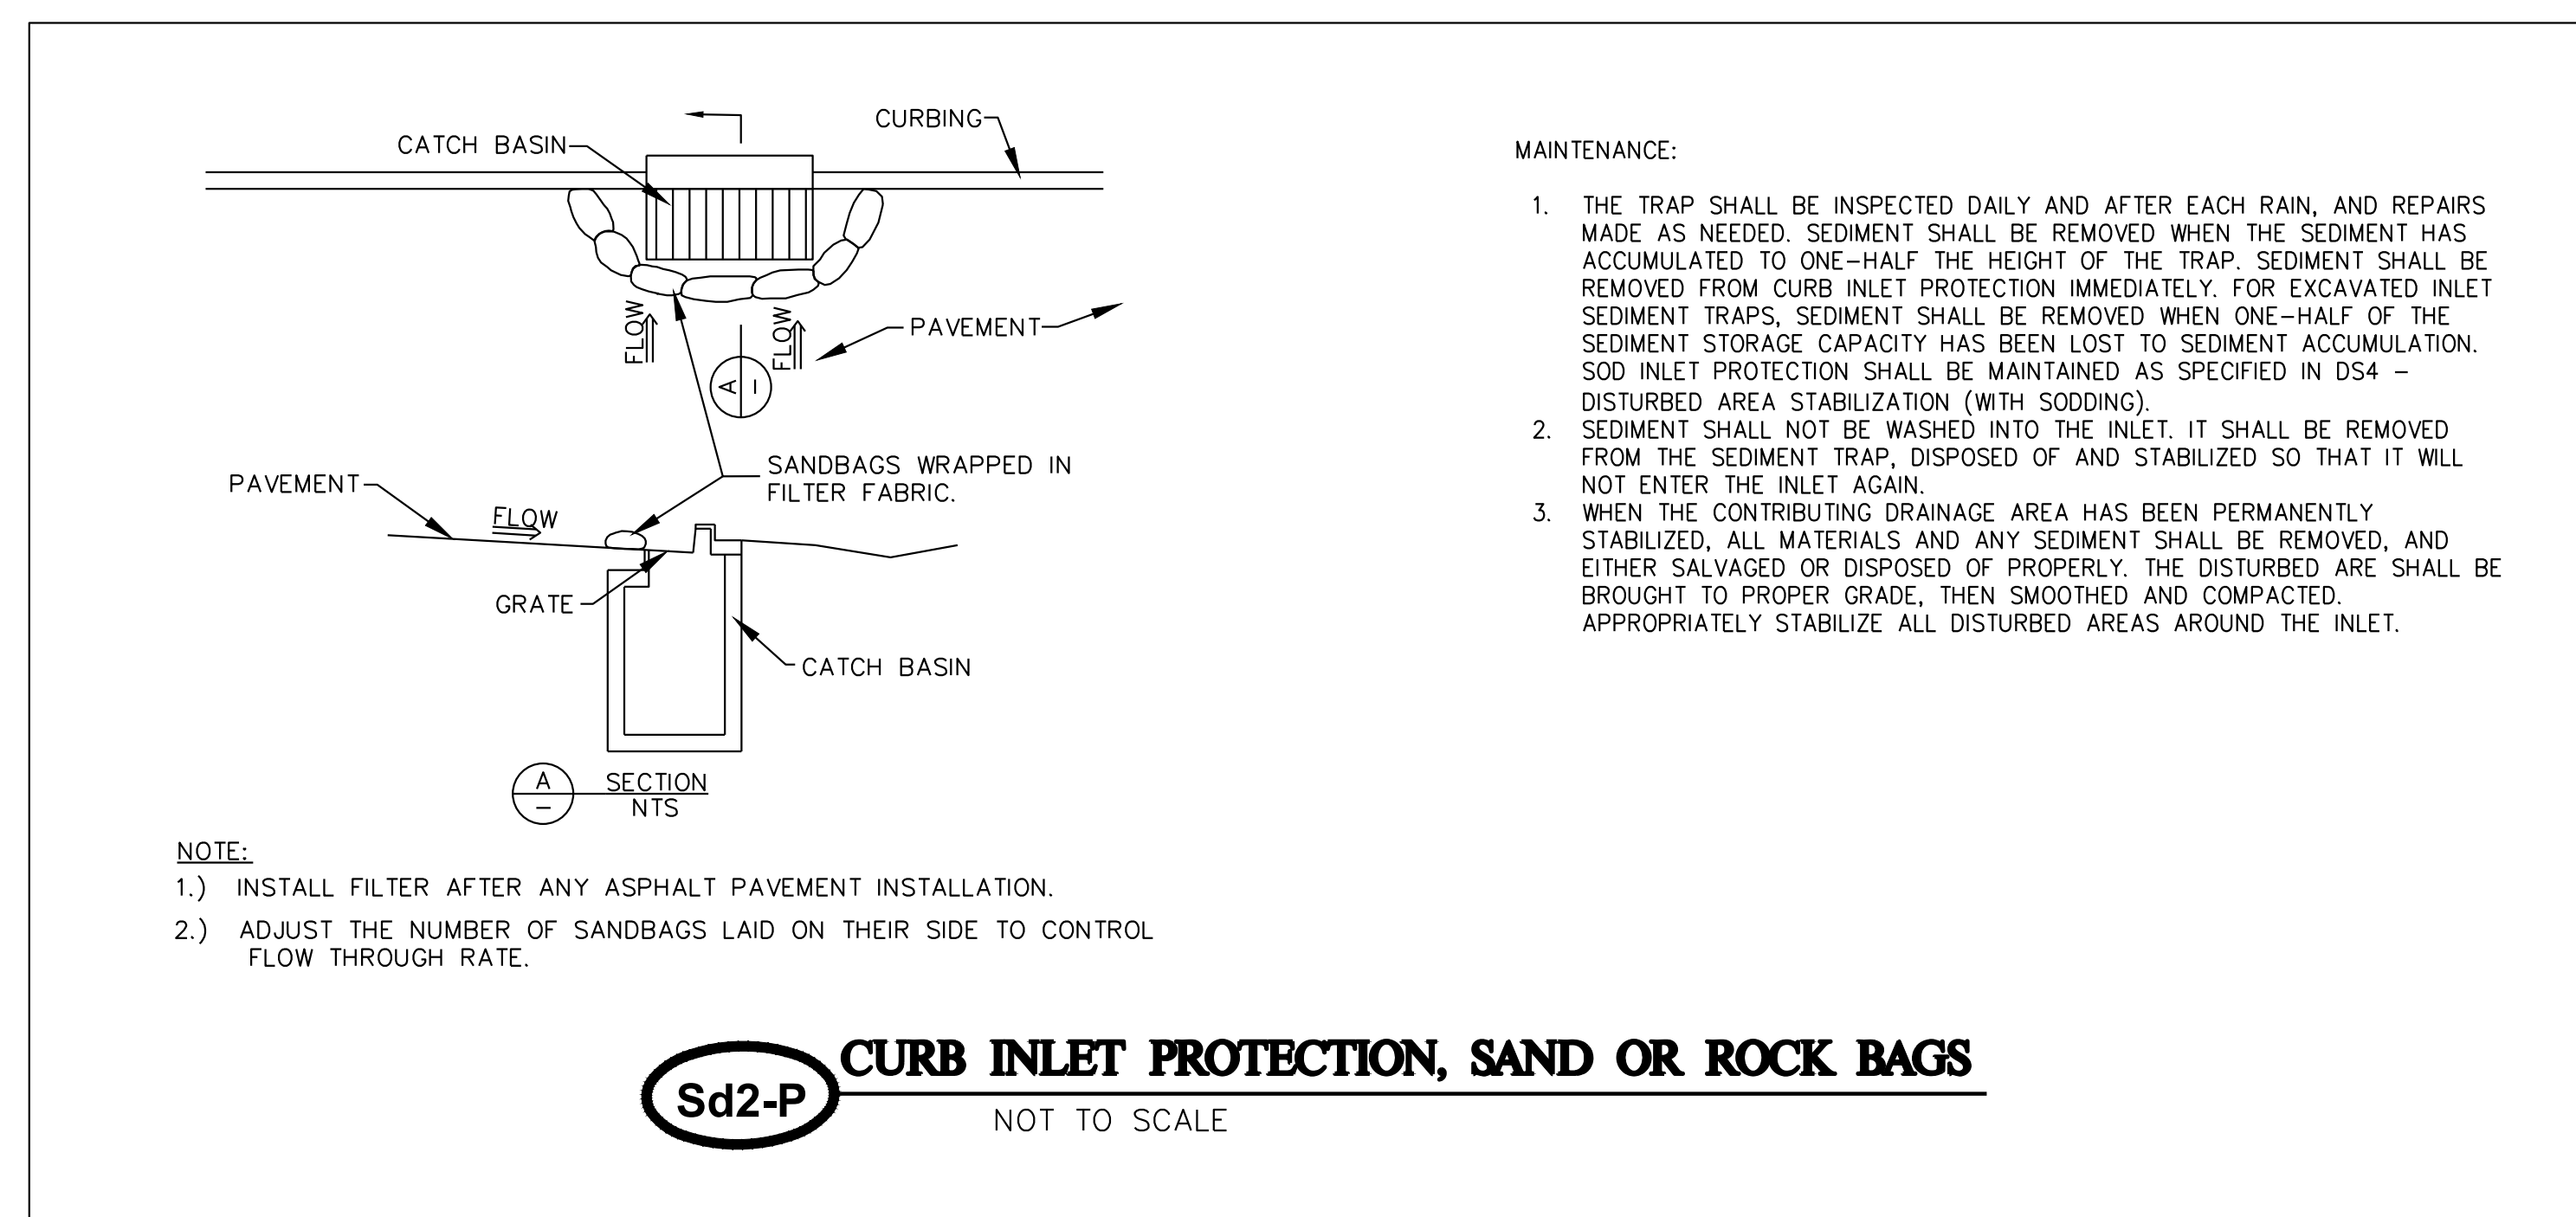

01/12/2024

© 2023 EBERLY & ASSOCIATES, INC.

G:\PROJECTS\2023-115 Grady Correll Ambulance Entrance\5-D Drawings\25-115 Base.dwg October 24, 2025

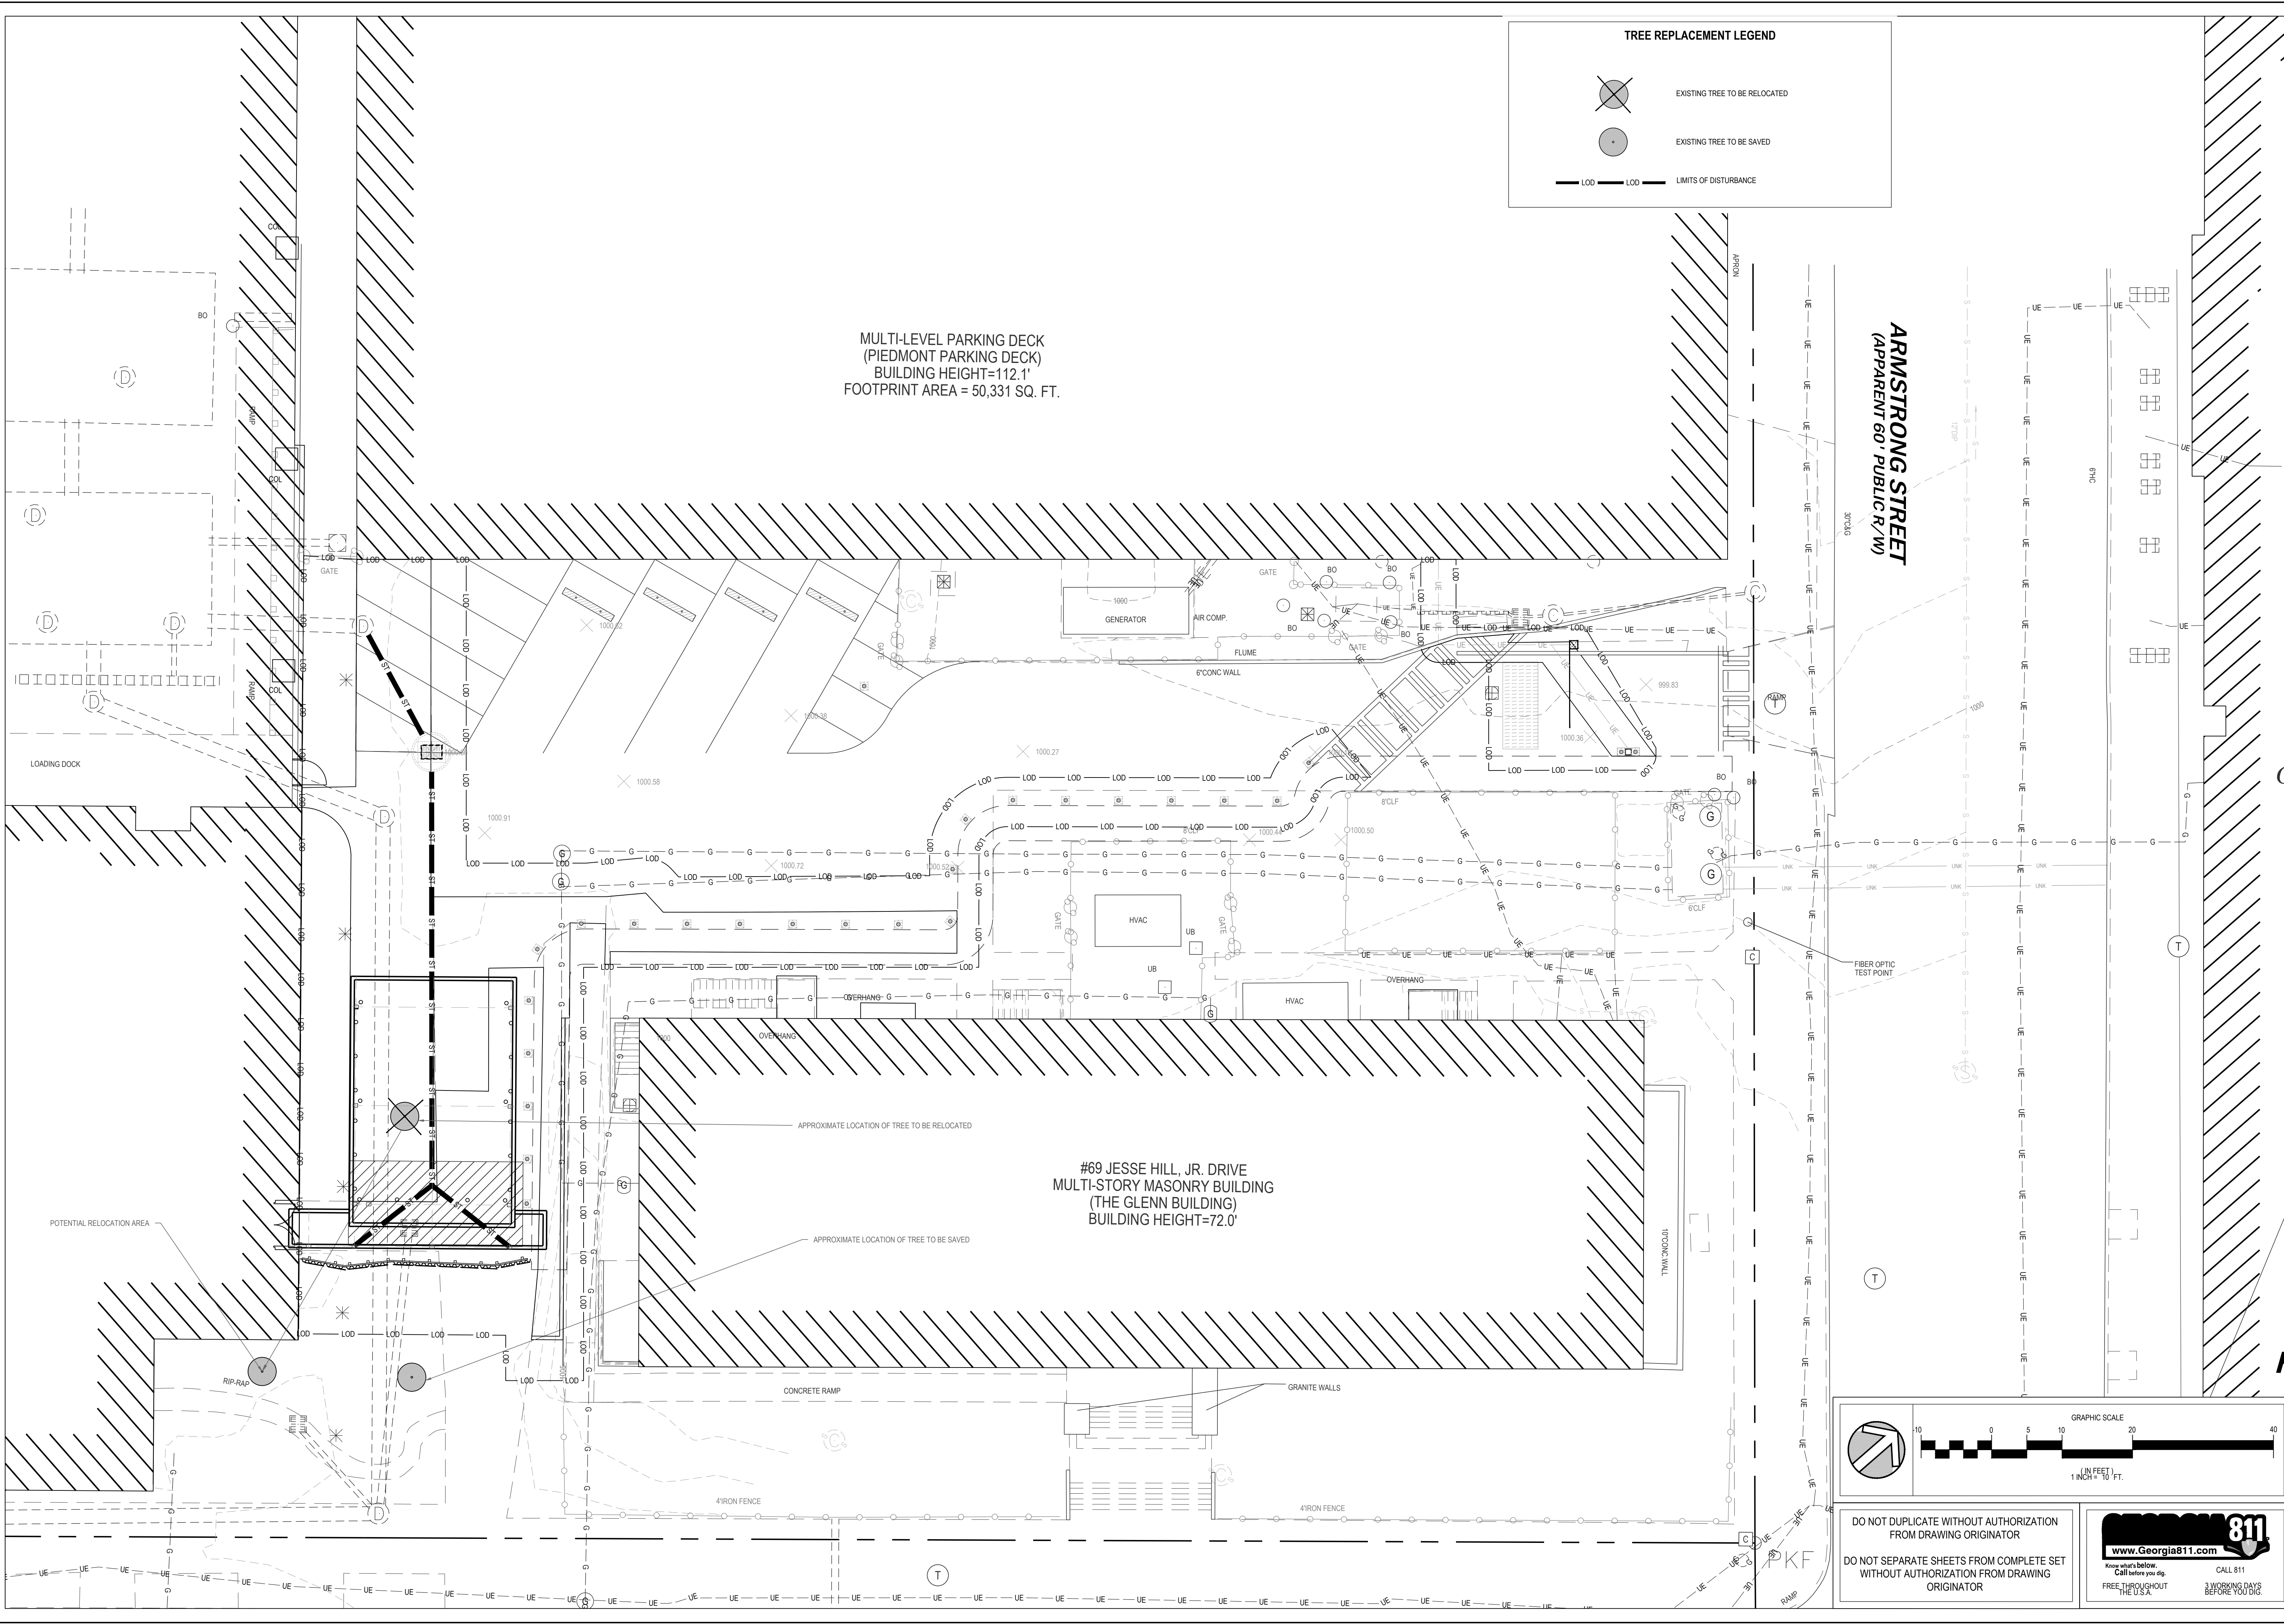

TREE REPLACEMENT LEGEND

EXISTING TREE TO BE RELOCATED

EXISTING TREE TO BE SAVED

LOD — LOD — LIMITS OF DISTURBANCE

ARMSTRONG STREET
(APPARENT 60' PUBLIC R/W)

MULTI-LEVEL PARKING DECK
(PIEDMONT PARKING DECK)
BUILDING HEIGHT=112.1'
FOOTPRINT AREA = 50,331 SQ. FT.

#69 JESSE HILL, JR. DRIVE
MULTI-STORY MASONRY BUILDING
(THE GLENN BUILDING)
BUILDING HEIGHT=72.0'

E&A
EBERLY & ASSOCIATES

TEL 770.452.7849 FAX 770.452.0086
2951 FLOWERS ROAD SOUTH, STE
119 ATLANTA, GEORGIA 30341
WWW.EBERLY.NET

LAND PLANNING
CIVIL ENGINEERING
LANDSCAPE ARCHITECTURE



**GRADY CORRELL AMBULANCE
ENTRANCE**

FULTON COUNTY, GEORGIA
80 GILMER STREET
ATLANTA, GA 30303

REVISION	
01	09/08/2025 PERMITTING SET
02	09/24/2025 OWNER COMMENTS
03	10/24/2025 CD PACKAGE

**OVERALL TREE
REPLACEMENT PLAN**

SCALE: 1" = 10'

DATE: 08/12/2025

DRAWN BY: I. TABADQA

PROJECT ENGINEER: W. REED, P.E.

QA/QC REVIEWER:

EBERLY PROJECT NUMBER:
25-115

SHEET NUMBER:
TP1.0

ISSUED FOR CONSTRUCTION

GRAPHIC SCALE
10 0 5 10 20 40
(IN FEET)
1 INCH = 10' FT.

DO NOT DUPLICATE WITHOUT AUTHORIZATION
FROM DRAWING ORIGINATOR

DO NOT SEPARATE SHEETS FROM COMPLETE SET
WITHOUT AUTHORIZATION FROM DRAWING
ORIGINATOR

811
www.Georgia811.com
CALL 811
Know what's below.
Call before you dig.
FREE THROUGHOUT
THE U.S.A.
3 WORKING DAYS
BEFORE YOU DIG.

1	2	3	4	5	6	7	8	9	10	11	12	13	14	15	16	17	18	19
---	---	---	---	---	---	---	---	---	----	----	----	----	----	----	----	----	----	----

	1	2	3	4	5	6	7	8	9	10	11	12	13	14	15	16	17	18	19
P																			
N																			
M																			
L																			
K																			
J																			
H																			
G																			
F																			
E																			
D																			
C																			
B																			
A																			
	1	2	3	4	5	6	7	8	9	10	11	12	13	14	15	16	17	18	19

TECHNOLOGY SPECIFICATIONS - DIVISION 27 / 28

GENERAL:

1. WHERE THE REQUIREMENTS OF ANOTHER DIVISION, SECTION, OR PART OF THE SPECIFICATIONS EXCEED THE REQUIREMENTS OF THIS DIVISION, THOSE REQUIREMENTS SHALL GOVERN.
2. ALL WORK AND EQUIPMENT UNDER THIS DIVISION SHALL BE IN STRICT COMPLIANCE AND IN ACCORDANCE WITH THE APPLICABLE PROVISIONS OF THE FOLLOWING CODES AND STANDARDS INCLUDING ANY ADDITIONAL REGULATIONS OF GOVERNING STATE, COUNTY, LOCAL AND OTHER APPLICABLE CODES:
- INTERNATIONAL BUILDING CODE (2018)
 - INTERNATIONAL FIRE CODE (2015)
 - NFPA 70, NATIONAL ELECTRICAL CODE (2023)
 - NFPA 75, STANDARD FOR THE FIRE PROTECTION OF INFORMATION TECHNOLOGY EQUIPMENT (2017)
 - NFPA 78, STANDARD FOR THE FIRE PROTECTION OF TELECOMMUNICATIONS FACILITIES (2016)
 - NFPA 99, HEALTH CARE FACILITIES CODE (2018)
 - NFPA 101, LIFE SAFETY CODE (2018)
 - AMERICAN WITH DISABILITIES ACT STANDARD (2010)
 - AMENDMENTS TO THE ABOVE CODES PER THE RULES AND REGULATIONS OF THE STATE OF GEORGIA, CHAPTER 129-3-3, RULES AND REGULATIONS FOR STATE MINIMUM FIRE SAFETY STANDARDS
 - THE LATEST EDITIONS OF ANSI/TIA-568, 568B, 568C, AND 601
 - THE LATEST EDITION OF THE BICSI TELECOMMUNICATIONS DISTRIBUTION METHODS MANUAL (TDM)
3. THE WORK REQUIRED UNDER THIS DIVISION SHALL INCLUDE ALL MATERIALS, LABOR, TOOLS, EQUIPMENT, TRANSPORTATION, INSURANCE, TEMPORARY PROTECTION, TEMPORARY LIGHTING, SUPERVISION AND INCIDENTAL ITEMS ESSENTIAL FOR PROPER INSTALLATION AND OPERATION, EVEN THOUGH NOT SPECIFICALLY MENTIONED OR INDICATED BUT WHICH ARE USUALLY PROVIDED OR ARE ESSENTIAL FOR PROPER INSTALLATION AND OPERATION OF ALL TECHNOLOGY SYSTEMS. THE TECHNOLOGY SYSTEMS REQUIRED UNDER THIS DIVISION CONSISTS BASICALLY OF, BUT IS NOT LIMITED TO THE FOLLOWING: VOICE/DATA/AUDIO-VISUAL, CABLE, EXTENSION OF THE PAGING SYSTEM AND EXTENSION OF THE CATV SYSTEM.
4. CONTRACTOR SHALL GIVE ALL NOTICES, FILE ALL PLANS, PAY ALL FEES AND OBTAIN ALL PERMITS, LICENSES, INSPECTIONS, RE-INSPECTIONS AND APPROVALS FROM AUTHORITIES HAVING JURISDICTION AS REQUIRED, INCLUDE ALL FEES IN THE BID.
5. SPECIAL ATTENTION IS CALLED TO THE FACT THAT WORK INVOLVED MAY BE IN CONNECTION WITH EXISTING BUILDINGS WHICH REMAIN IN OPERATION WHILE WORK IS BEING PERFORMED. WORK MUST BE DONE IN ACCORDANCE WITH THE PRIORITY SCHEDULE. SCHEDULE WORK FOR A MINIMUM OUTAGE TO OWNER. CONTRACTOR SHALL CLOSELY COORDINATE WITH THE OWNER PRIOR TO COMMENCING WORK AND DURING CONSTRUCTION FOR POWER AND/OR SYSTEM OUTAGES AS WELL AS GENERAL REQUIREMENTS. RECEIVE WRITTEN ACCEPTANCE FROM THE OWNER NO LATER THAN 7 DAYS IN ADVANCE OF ALL POWER OUTAGES. CONTRACTOR SHALL WORK DURING OFF HOURS EVENINGS & WEEKENDS WHEN DEEMED NECESSARY BY THE OWNER. PROTECT EXISTING BUILDINGS AND EQUIPMENT DURING CONSTRUCTION.
6. THE CONTRACT DRAWINGS ARE DIAGRAMMATIC. COORDINATE FINAL EQUIPMENT LOCATIONS WITH GOVERNING ARCHITECTURAL AND STRUCTURAL DRAWINGS. LAY OUT BEFORE INSTALLATION SO THAT ALL TRADES MAY INSTALL EQUIPMENT IN SPACES AVAILABLE. COORDINATE WITH OTHER TRADES AS REQUIRED.
7. ALL WORK SHALL BE PERFORMED IN A NEAT AND WORKMANLIKE MANNER.
8. ANY ITEM OF EQUIPMENT OR MATERIAL NOT SPECIFICALLY ADDRESSED ON THE CONTRACT DRAWINGS OR IN THIS DOCUMENT AND REQUIRED TO PROVIDE A COMPLETE AND FUNCTIONAL INSTALLATION SHALL BE PROVIDED IN A LEVEL OF QUALITY CONSISTENT WITH OTHER SPECIFIED ITEMS.

QUALIFICATIONS:

1. THE CONTRACTOR DIRECTLY RESPONSIBLE FOR THE WORK SHALL BE A STRUCTURED CABLING SYSTEM (SCS) CONTRACTOR WHO HAS BEEN REGULARLY ENGAGED IN THE PROVIDING AND INSTALLATION OF COMMERCIAL AND INDUSTRIAL TELECOMMUNICATIONS WIRING SYSTEMS OF THIS TYPE AND SIZE FOR AT LEAST THE IMMEDIATE PAST FIVE YEARS. ANY SUBCONTRACTOR WHO, ASSIST THE SCS CONTRACTOR IN PERFORMANCE OF THIS WORK SHALL HAVE THE SAME TRAINING AND CERTIFICATION AS THE SCS CONTRACTOR AND BE APPROVED BY THE OWNER.
2. THE SCS CONTRACTOR'S PROJECT MANAGER SHALL POSSESS A CURRENT BICSI REGISTERED COMMUNICATIONS DISTRIBUTION DESIGNER (RCD) CERTIFICATE. ALL SHOP DRAWINGS SUBMITTED BY THE CONTRACTOR SHALL BEAR THE RCD'S STAMP.
3. THE INSTALLATION TEAM LEADER ASSIGNED FOR THE PROJECT SHALL BE A BICSI REGISTERED TECHNICIAN AND SHALL BE PRESENT AT ALL TIMES WORK IS BEING PERFORMED AT THE PROJECT SITE. ALL CRAFTSMEN ON THE PROJECT SHALL HAVE RECEIVED CERTIFIABLE TRAINING AND RELATED HANDS-ON EXPERIENCE. ACCEPTABLE CERTIFIABLE TRAINING SHALL BE AS BY BICSI, NAITC OR ENGINEER-APPROVED EQUAL.
4. THE SCS CONTRACTOR SELECTED FOR THE PROJECT MUST BE CERTIFIED BY THE MANUFACTURERS OF THE PRODUCTS, ADHERE TO THE ENGINEERING, INSTALLATION AND TESTING PROCEDURES AND UTILIZE THE AUTHORIZED MANUFACTURERS COMPONENTS AND DISTRIBUTION CHANNELS IN PROVISIONING THE PROJECT.
5. THE INSTALLATION OF ANY COMMUNICATIONS RACEWAYS INVOLVING CONDUITS AND/OR PENETRATIONS THROUGH FIRE-RATED OR SMOKE-RATED WALLS MUST BE PERFORMED BY A LICENSED ELECTRICAL CONTRACTOR.

EXISTING CONDITIONS:

1. ALL EXISTING TECHNOLOGY WHICH IS DESIGNATED FOR REWORKING OR REQUIRES RELOCATION, REPAIR OR ADJUSTMENT SHALL CONFORM TO ALL APPLICABLE CODES AND SHALL BE TREATED AS NEW WORK COMPLYING WITH ALL PARTS OF THIS SPECIFICATION.
2. CONTRACTOR SHALL VERIFY IF THERE IS ANY PIPING, FIXTURES OR OTHER ITEMS IN THE EXISTING BUILDING WHICH MUST BE REMOVED OR RELOCATED IN ORDER TO PERFORM THE ALTERATION WORK. BID SHALL INCLUDE ALL REMOVAL AND RELOCATION REQUIRED FOR COMPLETION OF THE ALTERATIONS AND THE NEW CONSTRUCTION.
3. ABANDONED COMMUNICATIONS OR DISTRIBUTION CABLES AS DEFINED BY NEC 600.2.770.2, 800.2, 800.2, 800.2 FOUND WITHIN THE PROJECT ARE OR CAUSED TO BE ABANDONED DUE TO THIS WORK SHALL BE REMOVED COMPLETELY BACK TO THE SOURCE. CONTRACTOR IS RESPONSIBLE TO FIELD VERIFY AND QUANTIFY THIS SCOPE. FIELD VERIFICATION SHALL INCLUDE CABLING ABOVE LAY-IN CEILINGS AND/OR MEZZANINES.
4. CHECK SITE AND EXISTING CONDITIONS THOROUGHLY BEFORE BIDDING. CONTRACTOR SHALL ADVISE ENGINEER OF DISCREPANCIES OR QUESTIONS NOTED. WHERE EXISTING CONDITIONS ARE DISCOVERED WHICH ARE NOT IN COMPLIANCE WITH THE CODES AND STANDARDS, THE CONTRACTOR SHALL SUBMIT PROPER DOCUMENTATION TO THE ARCHITECT FOR CLARIFICATION AND CORRECTIVE WORK DIRECTION. EXISTING CONDITIONS SHALL NOT REMAIN WHICH WILL CREATE A DISAPPROVAL OF THE RENOVATED AREA.

5. ALL EXISTING CONDUIT AND CABLE PENETRATIONS SHALL BE PROPERLY FIRE STOPPED PER CODE AND SPECIFICATION REQUIREMENTS. THE CONTRACTOR SHALL THOROUGHLY INSPECT ALL EXISTING LOCATIONS AND INCLUDE THE COST OF PATCHING AND REPAIR IN HIS PROPOSED CONSTRUCTION COST.

EXOLUTION:

1. THE SYSTEM SHALL UTILIZE A NETWORK OF SHIELDED (STP) AND/OR UNSHIELDED TWISTED PAIR CABLES (UTP) AND FIBER OPTIC CABLES (FO) FOR HORIZONTAL CABLING, BACKBOARD CABLING AND PATCH CORDS. CABLES AND TERMINATIONS SHALL AS PROVIDED AND LOCATED AS SHOWN ON THE DRAWINGS AND IN THE QUANTITIES REQUIRED FOR A COMPLETE AND WORKING SYSTEM. FO CABLES SHALL TERMINATE ON RACK MOUNTED FIBER DISTRIBUTION ENCLOSURES, AS INDICATED ON THE DRAWINGS. UTP CABLES SHALL TERMINATE ON RACK MOUNTED MODULAR PATCH PANELS AND WORK AREA OUTLETS LOCATED AS SHOWN ON THE DRAWINGS. PROVIDE REAR CABLE SUPPORT BARS FOR ALL PATCH PANELS.
2. VOICE/DATA CABLES SHALL BE EXTENDED BETWEEN THE OUTLET LOCATION AND THE ASSOCIATED TELECOMMUNICATIONS ROOM. THE CABLE SHALL BE UNSHIELDED TWISTED PAIR CONSISTING OF 4-PAIR, 23 AWG SOLID COPPER CONDUCTORS, CERTIFIED TO ANSI/TIA-568-D 2 CATEGORY STANDARDS AND VERIFIED BY A NATIONALLY RECOGNIZED TESTING LABORATORY FOR ANSI/TIA ELECTRICAL PERFORMANCE AND COMPLY WITH FCC PART 68.
3. UTP CABLES SHALL BE TERMINATED ON 8-POSITION MODULAR JACKS PROVIDED AT EACH OUTLET. ALL UTP TERMINATIONS SHALL BE TIA 568B, 8-POSITION MODULAR JACKS SHALL MEET OR EXCEED THE CURRENT ANSI/TIA-568 STANDARDS FOR CATEGORY 4 OR 6A U.N.O.. HAND CRIMPED RJ-45 PLUGS WILL NOT BE ACCEPTED. WHERE RJ-45 PLUGS ARE REQUIRED, CONTRACTOR SHALL USE PRE-FABRICATED FIELD-MAKEABLE CORD ASSEMBLIES.
4. FIBER OPTIC CABLE TERMINATIONS SHALL BE FUSION SPLICED WITH FACTORY ASSEMBLED FIBER OPTIC SINGLE SPLICER CONNECTORS OR PIG-TAIL ASSEMBLIES WITH FACTORY POLISHED CONNECTOR. MECHANICAL FIBER SPLICES ARE NOT ACCEPTABLE. SPLICER ON CONNECTORS OR PIG TAILS SHALL BE FROM SAME MANUFACTURER AS THOSE OF THE FIBER OPTIC CABLE MANUFACTURER.
5. THE SCS CONTRACTOR SHALL FURNISH, INSTALL AND TEST AS REQUIRED, ALL RACEWAY, BACKBOARD, CABLE EQUIPMENT RACKS, PATCH PANELS, CABLE SUPPORTS, CONNECTORS, FACEPLATES, CROSS-CONNECT BLOCKS, POWER STRIPS, CABLE TRAYS, RACK EQUIPMENTS, ACCESSORIES, ETC., AS INDICATED AND REQUIRED TO PROVIDE A COMPLETE AND FUNCTIONING INSTALLATION.
6. PROVIDE AND INSTALL ALL TECHNOLOGY SYSTEMS AND ANY NECESSARY ACCESSORIES AS PER NEC AND LOCAL CODES WHETHER SPECIFIED HEREIN OR SHOWN ON DRAWINGS OR NOT. THE CONTENT OF THESE SPECIFICATIONS DIVISION 27/28 AND CONTRACT DOCUMENTS IN GENERAL ONLY REFERS TO WORK REQUIRED ABOVE AND BEYOND THE REQUIREMENTS OF THE NEC AND LOCAL CODES.
7. ALL MATERIALS SHALL BE NEW AND FREE OF DEFECTS, AND SHALL BE U.L. LISTED, BEAR THE U.L. LABEL OR BE LABELED OR LISTED WITH AN APPROVED NATIONALLY RECOGNIZED ELECTRICAL TESTING AGENCY. WHERE NO LABELING OR LISTING SERVICE IS AVAILABLE FOR CERTAIN TYPES OF EQUIPMENT, TEST DATA SHALL BE SUBMITTED TO PROVE TO THE ENGINEER THAT EQUIPMENT MEETS OR EXCEEDS AVAILABLE STANDARDS.
8. PROVIDE ALL REQUIRED COORDINATION AND SUPERVISION WHERE WORK CONNECTS TO OR IS AFFECTED BY WORK OF OTHERS; AND COMPLY WITH ALL REQUIREMENTS AFFECTING THIS DIVISION.
9. WHERE INDICATED ON DRAWINGS, TELECOMMUNICATIONS BACKBOARDS SHALL BE AC GRADE 3/4" PLATEWOOD. SHEETS TO BE 4' X 8' AND MOUNTED VERTICALLY WITH BEST FACE OUT, 2" APART TO BOTTOM OF BACKBOARD. ALL IMPERFECTIONS AND VOIDS SHALL BE FILLED, SEALED AND SANDED PRIOR TO BEING PRIMED AND PAINTED WITH 2 COATS OF UL723 LISTED FIRE-RETARDANT PAINT. PAINT COLOR SHALL BE WHITE, U.N.O. TOUCH UP PAINT AT END OF PROJECT.

10. FURNISH, INSTALL, TEST AND CERTIFY COMPLETE WITH ALL ACCESSORIES AN ANSI/TIA-568-D 2 CATEGORY STRUCTURED CABLING SYSTEM (SCS).
11. CABLE AND JACK MANUFACTURERS SHALL BE AS SPECIFIED ON THE DESIGN DRAWINGS. ANY ITEMS NOT SPECIFIED SHALL MATCH TO THOSE OF THE EXISTING BUILDING.
12. STRUCTURED CABLING SHALL BE PROVIDED BY OWNER APPROVED VENDORS ONLY.
13. ALL CABLES SHALL BE OF A SINGLE CONTINUOUS RUN, WITH NO SPLICES, IN-LINE CONNECTORS, ETC.
14. ALL CABLE RUNS, CONDUITS, TRAYS AND OTHER RACEWAYS SHALL BE ROUTED PARALLEL TO OR PERPENDICULAR TO THE BUILDING STRUCTURE. NO DIAGONAL RUNS WILL BE PERMITTED.
15. ALL EXISTING/NEW CONDUIT AND CABLES WITHIN THE AREA OF RENOVATION SHALL BE PROVIDED WITH PROPER SUPPORTS.
16. CABLES THAT REQUIRE SERVICE LOOPS OR ADDITIONAL LENGTH SHOULD BE COILED AT 200% OF THEIR RECOMMENDED MINIMUM BEND RADIUS OR IN A 16" DIAMETER COIL (WHICHEVER IS LARGER). THE COIL SHALL THEN BE VELCRO TIED AND ATTACHED TO A NEARBY SUPPORT. THE COIL SHALL BE LOCATED, IF POSSIBLE, ABOVE THE WORKSTATION, INDIVIDUALLY BUNDLED AND TAGGED WITH THE CABLE NUMBER.
17. ACCESS CONTROL EQUIPMENT SHALL MATCH EXISTING SYSTEM INSTALLATION.
18. SCS CONTRACTOR IS RESPONSIBLE FOR ALL REQUIRED PROGRAMMING FOR CONNECTION TO EXISTING SYSTEMS.
19. SUITABLY PROTECT ALL EQUIPMENT FURNISHED UNDER THIS DIVISION DURING CONSTRUCTION. RESTORE ALL DAMAGED SURFACES AND ITEMS TO "LIKE NEW" CONDITION BEFORE A REQUEST FOR SUBSTANTIAL COMPLETION INSPECTION.
20. SCS CONTRACTOR SHALL TAKE CARE DURING INSTALLATION TO ASSURE THAT COMMUNICATIONS CABLES ARE INSTALLED FREE FROM ALL KINKS, SHARP BENDS, PINCHES, CRUSHES, GULCHES, CUTS OR ANY OTHER PHYSICAL DAMAGE WHICH MAY CAUSE ANY PHYSICAL OR ELECTRICAL CHARACTERISTIC ALTERATIONS TO THE COMMUNICATION, DATA OR OPTICAL FIBER CABLES. CONTRACTOR SHALL BE RESPONSIBLE FOR THE PHYSICAL AND ELECTRICAL INTEGRITY OF THE CABLE BEING INSTALLED AND SHALL REPLACE ANY AND ALL CABLES FOUND DEFICIENT FOR ANY REASON.
21. SCS CONTRACTOR SHALL TAKE CARE TO ASSURE THAT DURING THE INSTALLATION AND UPON COMPLETION, ALL CABLES HAVE BEEN INSTALLED FREE FROM PAINT OR PAINT OVERSPRAY. PAINT OR PAINT OVERSPRAY ON THE CABLE SHEATH VOIDS THE MANUFACTURERS WARRANTY. CLEANING OR REMOVAL OF PAINT FROM CABLE SHEATH BY MEANS OF WATER, DETERGENTS, SOLVENTS OR OTHER METHODS ALSO VOIDS THE MANUFACTURERS WARRANTY. ANY CABLES EXHIBTING SUCH PAINT DAMAGE OR AN ATTEMPT BY THE CONTRACTOR TO CORRECT, COVER UP, HIDE OR OTHERWISE CONCEAL SUCH DAMAGE WILL BE REPLACED AT THE CONTRACTORS EXPENSE.
22. ALL CABLES AND TERMINATIONS SHALL BE IDENTIFIED AT ALL LOCATIONS ACCORDING TO ANSI/TIA 606-C, WITH LABELING SEQUENCE AND NUMBERING AS SHOWN ON THE DRAWINGS OR AS DIRECTED BY THE OWNER. ALL IDENTIFIERS SHALL BE PRINTED WITH PERMANENT MACHINE-GENERATED LABELS WITH A MINIMUM TEXT SIZE OF 3/16". ALL LABELS SHALL MEET UL 989 STANDARDS.
23. LABELING SCHEMES SHALL BE SUBMITTED TO THE ENGINEER FOR APPROVAL, PRIOR TO LABEL FABRICATION. ONLY HIGH-QUALITY, PROFESSIONAL, GRADE, THERMAL TRANSFER LABELS AND PRINTERS SHALL BE USED. PAINDUT MP500 OR ENGINEER-APPROVED EQUAL, CONSUMER GRADE, OFFICE-TYPE LABELS AND PRINTERS WILL NOT BE ACCEPTED AND IF USED, THEY SHALL BE REPLACED WITH PROFESSIONAL GRADE LABELS AT CONTRACTORS EXPENSE.
24. ALL CABLES SHALL BE TERMINATED IN AN ALPHANUMERIC SEQUENCE AT ALL TERMINATION LOCATIONS.
25. CONDUITS SHALL BE SIZED AS PER THE LATEST EDITION TIA-569 OR AS NOTED ON THE DRAWINGS. WHICHEVER IS MORE STRINGENT, UNLESS NOTED OTHERWISE, MINIMUM SIZE FOR COMMUNICATIONS CONDUITS IS 1 INCH. PROVIDE A 1/8" NYLON OR POLYPROPYLENE PULL STRING IN ALL CONDUITS.
26. CABLES ROUTED IN OPEN CEILING AREAS SHALL BE INSTALLED IN CONDUIT.
27. INSTALLATION OF ALL CABLES SHALL COMPLY WITH NEC CHAPTERS 300 AND 800. ALL COMMUNICATIONS CABLING ROUTED ABOVE SUSPENDED CEILINGS SHALL BE PROPERLY SUPPORTED BY CABLE TRAY OR J-HOOKS ONLY. PRIOR TO INSTALLATION, ALL SUPPORT HARDWARE SHALL BE SUBMITTED TO THE ENGINEER FOR APPROVAL. IF USED, J-HOOKS SHALL BE SPACED NO GREATER THAN 6' APART. BUNDLING OR SUPPORT OF CABLES BY MEANS OF ELECTRICAL TAP, ZIP TIES, OR BRDLE RINGS WILL NOT BE ACCEPTED. COMMUNICATIONS CABLING SUPPORTED BY OR RESTING UPON CEILING TILES, CEILING GRID, CEILING GRID SUPPORT WIRES, CONDUITS, ELECTRICAL EQUIPMENT, HVAC EQUIPMENT, PLUMBING EQUIPMENT, FIRE PROTECTION EQUIPMENT OR ANY OTHER ABOVE-CEILING EQUIPMENT IS PROHIBITED. COMMUNICATIONS CABLING RUNNING DIRECTLY THROUGH CEILING JOISTS WITHOUT PROPER CABLE SUPPORTS (J-HOOKS) WILL NOT BE ACCEPTED.
28. DURING THE COURSE OF THE PROJECT, IF ANY EXISTING CABLING IS DISCOVERED TO BE SUPPORTED BY OR RESTING UPON CEILING TILES, CEILING GRID, CEILING GRID SUPPORT WIRES, ELECTRICAL EQUIPMENT, HVAC EQUIPMENT, PLUMBING EQUIPMENT, FIRE PROTECTION EQUIPMENT OR ANY OTHER ABOVE-CEILING EQUIPMENT, CONTRACTOR SHALL REMEDY BY SUPPORTING S/D CABLE WITH J-HOOKS WHEREVER POSSIBLE.
29. PERFORM VERIFICATION WORK AS REQUIRED TO SHOW THAT THE SYSTEM IS OPERATING CORRECTLY IN ACCORDANCE WITH CONTRACT DOCUMENTS AND MANUFACTURERS LITERATURE. ALL VERIFICATION SHALL BE DONE AFTER 3 DAY FULL OPERATIONAL PERIOD. ALL WORK ON THE SYSTEM SHALL BE COMPLETED, AND ALL FORMS AND OTHER INFORMATION SHALL BE SUBMITTED FOR APPROVAL, ONE WEEK BEFORE THE REQUEST FOR FINAL INSPECTION OF THE BUILDING.
30. UNLESS NOTED OTHERWISE, ALL CONDUIT FOR TECHNOLOGY SYSTEMS ABOVE GRADE SHALL BE EMT AND ALL CONDUIT FOR BELOW GRADE SHALL BE PVC.
31. ALL CABLES FOR TECHNOLOGY SYSTEMS RUN UNDER SLAB OR BELOW GRADE IN CONDUITS STUBBING UP INSIDE THE TELECOM ROOM SHALL BE INDOOR/OUTDOOR RATED. FOR CONDUITS STUBBING UP OR OUT TO OTHER LOCATIONS DIFFERENT FROM TELECOM ROOMS AND FURTHER THAN 9FT. FROM A TELECOM ROOM, OUTDOOR RATED CABLES SHALL BE USED.
32. SURFACE MOUNTED BOXES TO BE USED IN AREA HANDLING SPACES SUCH AS ABOVE CEILING AND UNDER RAISED FLOOR AREAS, SHALL BE PERMANENT AND U.L. LISTED FOR THE USE IN THOSE ENVIRONMENTS. SURFACE MOUNTED BOXES SHALL NOT RELY SOLELY ON DOUBLE SIDED TAPE FOR MOUNTING. ALL SURFACE MOUNTED BOXES SHALL BE SECURED TO MATING SURFACES WITH SCREWS.

TESTING:

1. ALL HORIZONTAL CATEGORY 4 OR 6A CABLES SHALL BE TESTED FOR THEIR RESPECTIVE CATEGORY PERFORMANCE REQUIREMENTS FOR PERMANENT LINK AS SPECIFIED IN ANSI/TIA-568-D 2 FIELD TESTER EQUIPMENT SHALL CONFORM TO ANSI/TIA-1152 STANDARDS. ANY TEST RESULT OF "FAIL", "FAIL", "PASS" OR "WARNING" SHALL RESULT IN AN OVERALL FAIL FOR THE TEST. IN ORDER TO ACHIEVE AN OVERALL PASS CONDITION, THE RESULT FOR EACH INDIVIDUAL TEST PARAMETER MUST BE "PASS". CONTRACTOR SHALL PROVIDE TEST RESULTS IN .PDF FORMAT FOR REVIEW BY OWNER/ENGINEER.
2. ALL CATV DISTRIBUTION ACCEPTANCE TESTING SHALL BE CONDUCTED IN ACCORDANCE WITH THE CURRENT EDITION OF THE NCTA NATIONAL CABLE TELEVISION ASSOCIATION RECOMMENDED PRACTICES FOR CATV MEASUREMENT. THE CONTRACTOR PERFORMING THE WORK OF THIS SECTION SHALL PERFORM THE FOLLOWING TESTS ON THE COMPLETED DISTRIBUTION SYSTEM:
- ALL COAXIAL CABLE SHALL BE SWEEP TESTED AFTER INSTALLATION FOR OPENS, SHORTS, AND KINKS WITH A TIME DOMAIN REFLECTOMETER (TDR). DAMAGED SECTIONS SHALL BE REPLACED BY PULLING A NEW CABLE.
 - VISUAL CARRIER NOISE (CN) SHALL BE MEASURED OVER THE SYSTEM FROM THE INPUT OF THE DISTRIBUTION AMP TO THE OUTPUT OF THE MOST DISTANT CATV JACK IN THE BUILDING. MINIMUM CN SPECIFICATIONS ARE NO LESS THAN 43 DB.
 - SIGNAL AT EACH AND EVERY CATV JACK INSTALLED AS PART OF THIS SYSTEM SHALL BE 4.9 DBMV WITH A MAX 4.9 DB TL FROM 540 MHz.
 - THE SIGNAL AT EACH CATV JACK SHALL BE FREE OF ADDITIONAL NOISE AND DISTORTION AS JUDGED BY OWNER.
3. ALL FIBER OPTIC CABLING SHALL BE TESTED IN ACCORDANCE WITH ANSI/TIA-568-D 3 FOR TIER I (ATTENUATION) AND TIER II (OTDR) TESTING TO INCLUDE THE FOLLOWING REQUIREMENTS:
- THE SINGLE JUMPER REFERENCE METHOD SHALL BE USED FOR TESTING ALL MULTIMODE AND SINGLEMODE LINKS.
 - WAVELENGTHS FOR TESTING SHALL BE 850 NM AND 1300NM FOR MULTIMODE AND 1310NM AND 1550 NM FOR SINGLEMODE.
 - OTDR TESTING SHALL UTILIZE BI-DIRECTIONAL AVERAGING. REFLECTANCE LIMITS SHALL BE: 36 DB FOR MULTIMODE, 40 DB FOR SINGLEMODE AND 55 DB FOR APC SINGLEMODE.
 - LAUNCH CORDS SHALL BE REFERENCE GRADE AS PER ANSI/TIA-568-A AND BE CERTIFIED PRIOR TO TESTING AND RE-CERTIFIED EVERY 288 TESTS. ALL LAUNCH CORDS AND ADAPTERS SHALL BE CLEAN AND FREE OF DEFECTS PRIOR TO TESTING.
 - ANY FIBER OPTIC LINK TEST RESULTING IN A NEGATIVE LOSS SHALL BE CLASSIFIED AS A "FAIL" AND REQUIRE RE-CERTIFYING OF THE LAUNCH CORDS PRIOR TO RE-TESTING OF THE LINK.

WARRANTY:

1. A MINIMUM TWENTY (20) YEAR MANUFACTURERS WARRANTY SHALL BE PROVIDED FOR THE STRUCTURED CABLING SYSTEM FIBER OPTICS AND COPPER FOR END-TO-END CHANNEL SUPPORT AND PERFORMANCE OF CURRENT AND FUTURE NETWORK APPLICATIONS, CABLE DEFECTS, CONNECTING HARDWARE DEFECTS AND THE LABOR COST FOR THE REPAIR OR REPLACEMENT THEREOF.
2. THE SCS CONTRACTOR SHALL PROVIDE A MINIMUM ONE (1) YEAR WARRANTY ON LABOR.

SUBMITTALS:

1. PROVIDE SHOP DRAWING SUBMITTALS TO THE ARCHITECT/ENGINEER FOR APPROVAL FOR ALL MATERIAL PROVIDED UNDER THIS DIVISION. EQUIPMENT SHALL NOT BE ORDERED PRIOR TO APPROVAL FROM THE ARCHITECT/ENGINEER.
2. AT THE COMPLETION OF WORK, CONTRACTOR SHALL SUBMIT TWO SETS OF RECORD "AS-BUILT" DRAWINGS IN ACCORDANCE WITH DIVISION 1, SHOWING THE ACTUAL LOCATION OF ALL EQUIPMENT INSTALLED INCLUDING UNDERGROUND CONDUITS AND JUNCTION BOXES.

CDH

ARCHITECTURE

3330 Cumberland Blvd. SE
Suite 100
Atlanta, GA 30339
770.423.0016
www.cdhpartners.com

COPYRIGHT © 2023 by CDH PARTNERS INC.
All rights reserved.

TLC

ENGINEERING

SOLUTIONS

4360 Chamblee Dunwoody Rd.,
Suite 210
Atlanta, GA 30341
P 770.451.6757

COA K938897
www.tlcengineers.com
TLC No. 0252019

THINK. LISTEN. CREATE.

GRADY HEALTH SYSTEM

GRADY HOSPITAL - CORRELL
AMBULANCE CANOPY

80 OLIVER ST. SE, ATLANTA, GA 30303

PROJECT NO: 25017.00

1 95% CD 09/17/2025

GEORGIA
REGISTERED
PROFESSIONAL
ENGINEER
TAWN C. MARTIN
10/24/25

Tawan Martin, P.E.
Georgia License # PE044777

SHEET TITLE

TECHNOLOGY
SPECIFICATIONS


SHEET NUMBER

E003

GRADY HOSPITAL - CORRELL
AMBULANCE CANOPY
80 GILMER ST. SE, ATLANTA, GA 30303

PROJECT NO: 25017.00

95% CD	09/17/2025

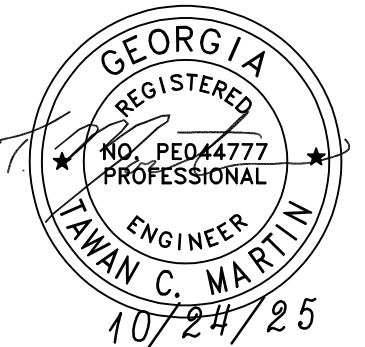

Tawan Martin, P.E.
Georgia License # PE044777

SHEET TITLE

ELECTRICAL -
SITE PLAN

SHEET NUMBER

E100

1 SITE PLAN - ELECTRICAL
1" = 10'-0"

SITE PLAN GENERAL NOTES:

CONDUIT RUNS SHOWN FOR DIAGRAMMATIC PURPOSES ONLY TO CONVEY INTENTION OF COORDINATION, ROUTING AND STUBBING. CONTRACTOR SHALL COORDINATE WITH CIVIL AND LANDSCAPE PLANS AS WELL AS ADAPTING TO ACTUAL FIELD CONDITIONS.

U.N.O., ALL UNDERGROUND CONDUITS SHALL BE SCHEDULE 80 PVC AND BURIED A MINIMUM OF 36" BELOW GRADE TO TOP OF CONDUIT. SLOPE AWAY FROM BUILDING. ALL BENDS SHALL BE LONG SWEEPING BENDS WITH RADIUS NOT LESS THAN 10 TIMES ID OF CONDUIT. CONDUIT VERTICAL RISERS EXPOSED ABOVE GRADE AND 90 DEGREE BENDS SHALL BE RGS OR FIBERGLASS. PROVIDE DETECTABLE WARNING TAPE FOR ALL UNDERGROUND CONDUIT RUNS.

WITH EXCEPTION OF CONDUITS INSTALLED UNDER FLOOR SLAB, ALL UNDERGROUND CONDUITS SHALL BE INSTALLED IN ACCORDANCE WITH NEC 300.5 EXCEPT THE MINIMUM COVER FOR ANY CONDUIT OR TOP OF DUCT BANK SHALL BE 36".

PROVIDE PULL STRINGS FOR ALL COMMUNICATIONS CONDUITS, PULL STRINGS SHALL HAVE A MINIMUM PULL STRENGTH OF 200LB.


MINIMUM SEPARATION OF UNDERGROUND COMMUNICATIONS CONDUITS FROM POWER AND OTHER SYSTEMS SHALL BE 3" WHEN SEPARATED BY CONCRETE AND 12" WHEN SEPARATED BY WELL-TAMPED EARTH.

CONTRACTOR SHALL REPAIR ALL SAW CUTTING, PATCHING, DISTURBED GRASS, BRICK PAVER, ASPHALT AND CONCRETE TO MATCH OR EXCEED EXISTING CONDITIONS.

ALL EXCAVATED AREAS SHALL BE BACK-FILLED AND COMPACTED IN 8" LIFTS MAX. 100 PERCENT MINIMUM COMPACTION UNDER PAVEMENT, 95 PERCENT MAXIMUM COMPACTION FOR GRADED AND SEEDD AREAS.

SITE PLAN KEYNOTES:

- ① RUN POWER CONDUITS WITHIN PARKING STRUCTURE TO ELECTRICAL ROOM AS REQUIRED.
- ② RUN COMMUNICATIONS CONDUITS WITHIN PARKING STRUCTURE TO EXISTING ACCESS CONTROL PANEL LOCATION AS REQUIRED. PROVIDE ACCESS CONTROL TO PARKING GATE. COORDINATE WITH GRADY HEALTH SECURITY DEPARTMENT AND GENERAL CONTRACTOR AS REQUIRED.

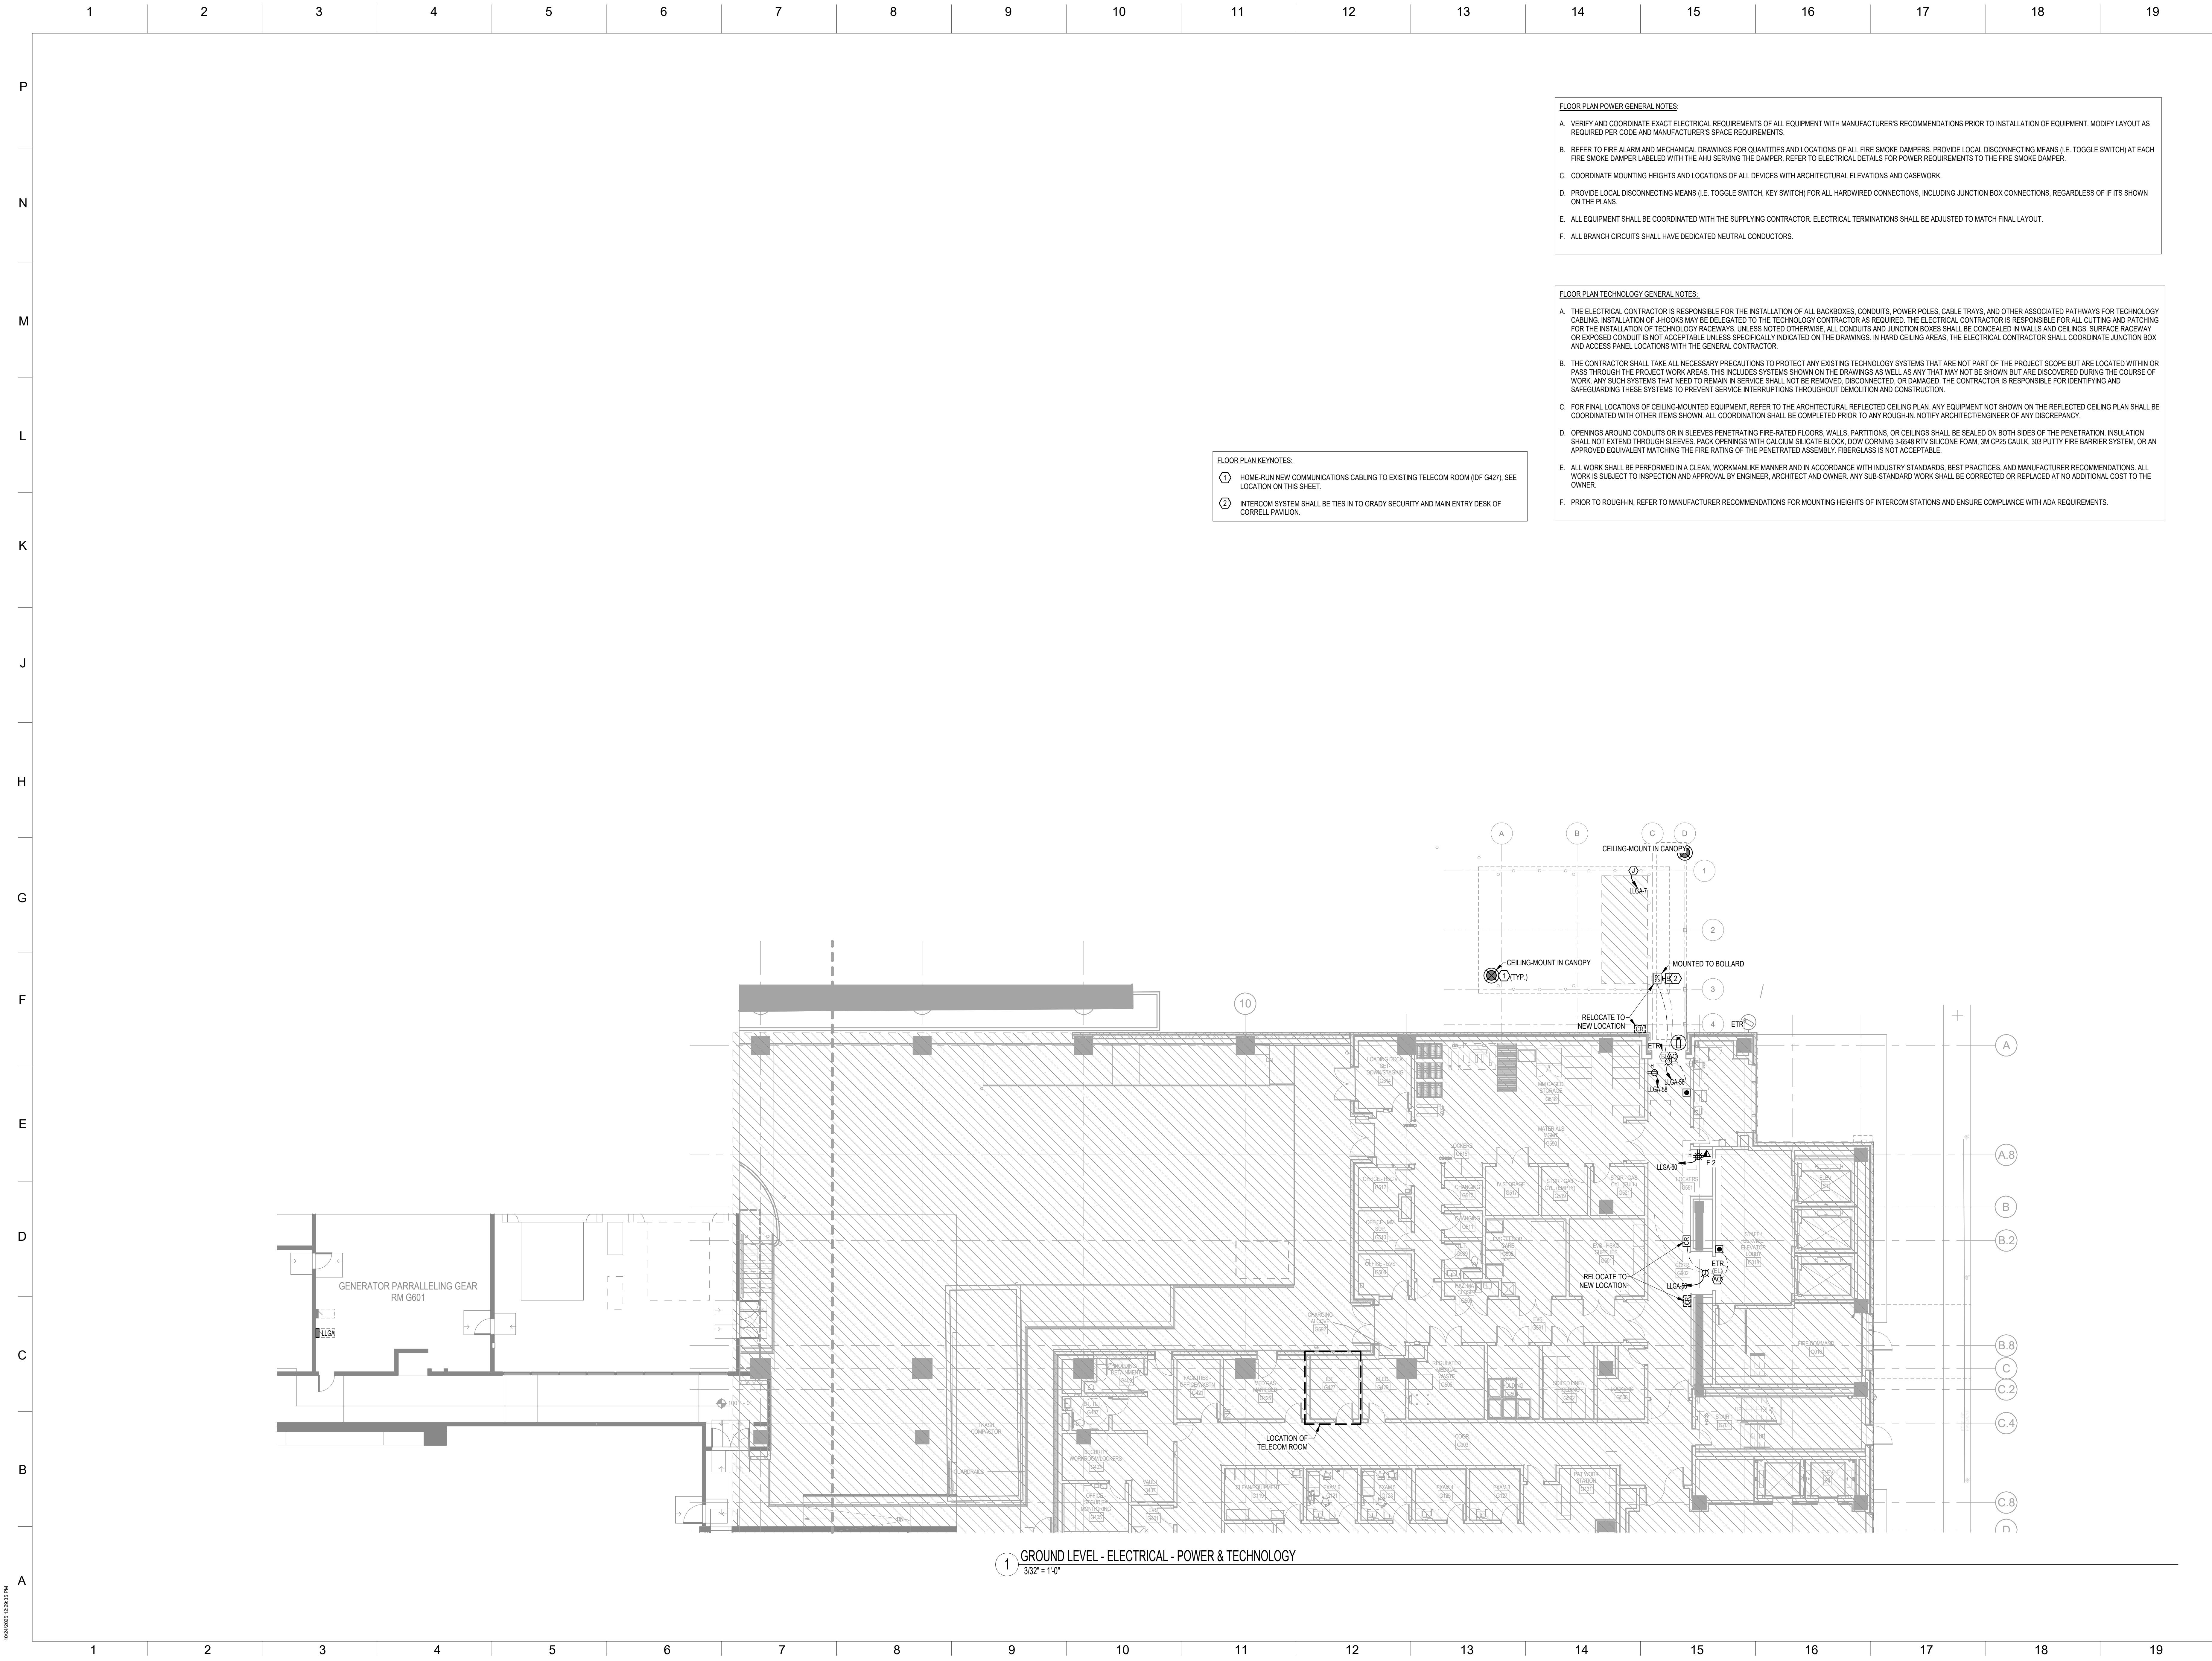

FLOOR PLAN POWER GENERAL NOTES:

A. VERIFY AND COORDINATE EXACT ELECTRICAL REQUIREMENTS OF ALL EQUIPMENT WITH MANUFACTURER'S RECOMMENDATIONS PRIOR TO INSTALLATION OF EQUIPMENT. MODIFY LAYOUT AS REQUIRED PER CODE AND MANUFACTURER'S SPACE REQUIREMENTS.

B. REFER TO FIRE ALARM AND MECHANICAL DRAWINGS FOR QUANTITIES AND LOCATIONS OF ALL FIRE SMOKE DAMPERS. PROVIDE LOCAL DISCONNECTING MEANS (I.E. TOGGLE SWITCH) AT EACH FIRE SMOKE DAMPER LABELED WITH THE AHU SERVING THE DAMPER. REFER TO ELECTRICAL DETAILS FOR POWER REQUIREMENTS TO THE FIRE SMOKE DAMPER.

C. COORDINATE MOUNTING HEIGHTS AND LOCATIONS OF ALL DEVICES WITH ARCHITECTURAL ELEVATIONS AND CASEWORK.

D. PROVIDE LOCAL DISCONNECTING MEANS (I.E. TOGGLE SWITCH, KEY SWITCH) FOR ALL HARDWIRED CONNECTIONS, INCLUDING JUNCTION BOX CONNECTIONS, REGARDLESS OF IF ITS SHOWN ON THE PLANS.

E. ALL EQUIPMENT SHALL BE COORDINATED WITH THE SUPPLYING CONTRACTOR. ELECTRICAL TERMINATIONS SHALL BE ADJUSTED TO MATCH FINAL LAYOUT.

F. ALL BRANCH CIRCUITS SHALL HAVE DEDICATED NEUTRAL CONDUCTORS.

FLOOR PLAN TECHNOLOGY GENERAL NOTES:

A. THE ELECTRICAL CONTRACTOR IS RESPONSIBLE FOR THE INSTALLATION OF ALL BACKBOXES, CONDUITS, POWER POLES, CABLE TRAYS, AND OTHER ASSOCIATED PATHWAYS FOR TECHNOLOGY CABLING. INSTALLATION OF J-HOOKS MAY BE DELEGATED TO THE TECHNOLOGY CONTRACTOR AS REQUIRED. THE ELECTRICAL CONTRACTOR IS RESPONSIBLE FOR ALL CUTTING AND PATCHING FOR THE INSTALLATION OF TECHNOLOGY RACEWAYS. UNLESS NOTED OTHERWISE, ALL CONDUITS AND JUNCTION BOXES SHALL BE CONCEALED IN WALLS AND CEILINGS. SURFACE RACEWAY OR EXPOSED CONDUIT IS NOT ACCEPTABLE UNLESS SPECIFICALLY INDICATED ON THE DRAWINGS. IN HARD CEILING AREAS, THE ELECTRICAL CONTRACTOR SHALL COORDINATE JUNCTION BOX AND ACCESS PANEL LOCATIONS WITH THE GENERAL CONTRACTOR.

B. THE CONTRACTOR SHALL TAKE ALL NECESSARY PRECAUTIONS TO PROTECT ANY EXISTING TECHNOLOGY SYSTEMS THAT ARE NOT PART OF THE PROJECT SCOPE BUT ARE LOCATED WITHIN OR PASS THROUGH THE PROJECT WORK AREAS. THIS INCLUDES SYSTEMS SHOWN ON THE DRAWINGS AS WELL AS ANY THAT MAY NOT BE SHOWN BUT ARE DISCOVERED DURING THE COURSE OF WORK. ANY SUCH SYSTEMS THAT NEED TO REMAIN IN SERVICE SHALL NOT BE REMOVED, DISCONNECTED, OR DAMAGED. THE CONTRACTOR IS RESPONSIBLE FOR IDENTIFYING AND SAFEGUARDING THESE SYSTEMS TO PREVENT SERVICE INTERRUPTIONS THROUGHOUT DEMOLITION AND CONSTRUCTION.

C. FOR FINAL LOCATIONS OF CEILING-MOUNTED EQUIPMENT, REFER TO THE ARCHITECTURAL REFLECTED CEILING PLAN. ANY EQUIPMENT NOT SHOWN ON THE REFLECTED CEILING PLAN SHALL BE COORDINATED WITH OTHER ITEMS SHOWN. ALL COORDINATION SHALL BE COMPLETED PRIOR TO ANY ROUGH-IN. NOTIFY ARCHITECT/ENGINEER OF ANY DISCREPANCY.

D. OPENINGS AROUND CONDUITS OR IN SLEEVES PENETRATING FIRE-RATED FLOORS, WALLS, PARTITIONS, OR CEILINGS SHALL BE SEALED ON BOTH SIDES OF THE PENETRATION. INSULATION SHALL NOT EXTEND THROUGH SLEEVES. PACK OPENINGS WITH CALCIUM SILICATE BLOCK, DOW CORNING 3-6548 RTV SILICONE FOAM, 3M CP25 CAULK, 303 PUTTY FIRE BARRIER SYSTEM, OR AN APPROVED EQUIVALENT MATCHING THE FIRE RATING OF THE PENETRATED ASSEMBLY. FIBERGLASS IS NOT ACCEPTABLE.

E. ALL WORK SHALL BE PERFORMED IN A CLEAN, WORKMANLIKE MANNER AND IN ACCORDANCE WITH INDUSTRY STANDARDS, BEST PRACTICES, AND MANUFACTURER RECOMMENDATIONS. ALL WORK IS SUBJECT TO INSPECTION AND APPROVAL BY ENGINEER, ARCHITECT AND OWNER. ANY SUB-STANDARD WORK SHALL BE CORRECTED OR REPLACED AT NO ADDITIONAL COST TO THE OWNER.

F. PRIOR TO ROUGH-IN, REFER TO MANUFACTURER RECOMMENDATIONS FOR MOUNTING HEIGHTS OF INTERCOM STATIONS AND ENSURE COMPLIANCE WITH ADA REQUIREMENTS.

FLOOR PLAN KEYNOTES:

① HOME-RUN NEW COMMUNICATIONS CABLING TO EXISTING TELECOM ROOM (IDF G427), SEE LOCATION ON THIS SHEET.

② INTERCOM SYSTEM SHALL BE TIES IN TO GRADY SECURITY AND MAIN ENTRY DESK OF CORRELL PAVILION.

1 GROUND LEVEL - ELECTRICAL - POWER & TECHNOLOGY
3/2" = 1'-0"

CDH

ARCHITECTURE

3330 Cumberland Blvd. SE
Suite 100
Atlanta, GA 30339
770.423.0016
www.cdhparkers.com

COPYRIGHT © 2023 by CDH PARTNERS INC.
All rights reserved.

TLC

ENGINEERING
SOLUTIONS

4360 Chamblee Dunwoody Rd.,
Suite 210
Atlanta, GA 30341
P 770.451.6757
www.tlcsolutions.com
COA K938087
TLC No. 825209
THINK. LISTEN. CREATE.

GRADY HEALTH SYSTEM

GRADY HOSPITAL - CORRELL
AMBULANCE CANOPY

80 GILMER ST. SE, ATLANTA, GA 30303

PROJECT NO:	25017.00
1 95% CD	09/17/2025

GEORGIA
REGISTERED
PROFESSIONAL
ENGINEER
TAWAN C. MARTIN
10/24/25

Tawan Martin, P.E.
Georgia License # PE044777

SHEET TITLE
ELECTRICAL -
POWER &
TECHNOLOGY

SHEET NUMBER
E101


[illegible]

SHEET NUMBER

E201

02/24/2025 12:29:42 PM

	1	2	3	4	5	6	7	8	9	10	11	12	13	14	15	16	17	18	19	
	GENERAL STRUCTURAL NOTES				DESIGN CRITERIA				FOUNDATION NOTES				STRUCTURAL STEEL				SUBMITTALS			
P	GN-1	DUTIES AND RESPONSIBILITIES NO PROVISION OF ANY REFERENCED STANDARD, SPECIFICATION, MANUAL OR CODE (WHETHER OR NOT SPECIFICALLY INCORPORATED BY REFERENCE IN THE CONTRACT DOCUMENTS) SHALL BE EFFECTIVE TO CHANGE THE DUTIES AND RESPONSIBILITIES OF THE OWNER, CONTRACTOR, ENGINEER, SUPPLIER, OR ANY OF THEIR CONSULTANTS, AGENTS, OR EMPLOYEES FROM THOSE SET FORTH IN THE CONTRACT DOCUMENTS. NOR SHALL IT BE EFFECTIVE TO ASSIGN TO THE STRUCTURAL ENGINEER OF RECORD OR ANY OF THE STRUCTURAL ENGINEER OF RECORD'S CONSULTANTS, AGENTS, OR EMPLOYEES ANY DUTY OF AUTHORITY TO SUPERVISE OR DIRECT THE FURNISHING OR PERFORMANCE OF THE WORK OR ANY DUTY OR AUTHORITY TO UNDERTAKE RESPONSIBILITIES CONTRARY TO THE PROVISIONS OF THE CONTRACT DOCUMENTS.			DC-1	GENERAL BUILDING CODES NO PROVISION OF ANY REFERENCED STANDARD OR THE REQUIREMENTS OF THE FOLLOWING DESIGN CODE AND STANDARDS AND / OR CRITERIA: GENERAL 2018 INTERNATIONAL BUILDING CODE AND 2018 INTERNATIONAL RESIDENTIAL CODE AND 2018 INTERNATIONAL PLATE AMENDMENTS CONCRETE ACI 318-14 STRUCTURAL STEEL AISC 360 - LRFD (15TH EDITION)			FD-1	GEOTECHNICAL REPORT FOUNDATION DESIGN IS BASED ON RECOMMENDATIONS IN THE GEOTECHNICAL REPORT PREPARED BY TERRACON WHICH WILL BE AVAILABLE TO THE GENERAL CONTRACTOR UPON REQUEST TO THE OWNER. THE DESIGN PROFESSIONAL IS NOT RESPONSIBLE FOR SUBSURFACE CONDITIONS ENCOUNTERED IN THE FIELD DIFFERENT FROM THOSE ASSUMED FOR DESIGN NOR THE ACCURACY OR APPLICABILITY OF SUCH DATA. DATA CONCERNING SUBSURFACE MATERIALS OR CONDITIONS WHICH ARE BASED UPON SOUNDINGS, TEST FITS, TEST BORINGS, OR OTHER MEANS, HAVE BEEN OBTAINED BY THE DESIGN PROFESSIONAL FOR USE IN DESIGNING THE STRUCTURE. THE ACCURACY OR COMPLETENESS OF THE DATA IS NOT GUARANTEED; AND THEREFORE, THE CONSTRUCTION PROFESSIONAL SHALL NOT RELY ON THIS INFORMATION WITHOUT INDEPENDENT VERIFICATION. THE CONSTRUCTION PROFESSIONAL WILL NOT BE RESPONSIBLE IN ANY WAY FOR ADDITIONAL COMPENSATION EXCEPT AS PROVIDED IN THE GENERAL REQUIREMENTS SECTION - CHANGES DUE TO SUBSURFACE OR OTHER UNFORESEEN CONDITIONS.			SS-1	STRUCTURAL STEEL SPECIFICATION 1. STEEL FABRICATORS SHALL BE AN AISC CERTIFIED SHOP AND MAINTAIN DETAILED QUALITY CONTROL PROCEDURES AS REQUIRED TO SATISFY THE SPECIAL INSPECTION REQUIREMENTS. 2. ALL STRUCTURAL STEEL SHALL BE FABRICATED AND ERECTED ACCORDING TO THE LOAD AND RESISTANCE FACTOR DESIGN (LRFD) FIFTEENTH EDITION OF THE "MANUAL OF STEEL CONSTRUCTION" OF THE AISC. 3. THE OWNER SHALL HIRE AN INDEPENDENT TESTING AGENCY TO PROVIDE SPECIAL INSPECTIONS OF BOLTING, WELDING AND OTHER ITEMS IN ACCORDANCE WITH SPECIFIED CODE. CONTRACTOR TO CLEARLY MARK THE GRADE OF STEEL ON EACH PIECE WITH A CHISEL OR OTHER PERMANENT MARK VISIBLE FROM THE FLOOR LEVEL FOR THE PURPOSE OF FIELD INSPECTIONS. 4. ALL STRUCTURAL STEEL PERMANENTLY EXPOSED TO THE WEATHER, INCLUDING BRICK SHELF ANGLES, SHALL BE HOT-DIP GALVANIZED OR ZINC-RICH SHOP PRIMER WHERE ARCHITECTURAL EXTERIOR PAINT IS SPECIFIED. 5. ALL STRUCTURAL STEEL PERMANENTLY EXPOSED TO VIEW SHALL BE SHOP PAINTED. 6. ALL MATERIALS SHALL BE IN ACCORDANCE WITH THE FOLLOWING ASTM SPECIFICATIONS U.N.O.			SB-1	SUBMITTALS 1. SUBMIT SHOP DRAWINGS AND OTHER ITEMS WHICH ADEQUATELY DEPICT THE STRUCTURAL ELEMENTS AND CONNECTIONS SHOWN IN THE CONTRACT DOCUMENTS TO THE ENGINEER FOR REVIEW PRIOR TO FABRICATION. WRITTEN PERMISSION MUST BE OBTAINED FROM SYKES CONSULTING, INC. PRIOR TO THE REPRODUCTIVE USE OF STRUCTURAL DRAWINGS IN ANY FASHION FOR SHOP DRAWINGS. ELECTRONIC DRAWING FILES WILL NOT BE PROVIDED TO THE CONTRACTOR. ALL SHOP DRAWINGS SHALL BE REVIEWED BY THE GENERAL CONTRACTOR BEFORE SUBMITTAL. THE ENGINEER'S REVIEW IS FOR CONFORMANCE WITH THE DESIGN CONCEPT AND GENERAL COMPLIANCE WITH THE RELEVANT CONTRACT DOCUMENTS. THE ENGINEER'S REVIEW DOES NOT RELIEVE THE CONTRACTOR OF THE RESPONSIBILITY TO REVIEW, CHECK AND COORDINATE THE SHOP DRAWINGS PRIOR TO SUBMISSION. THE CONTRACTOR REMAINS SOLELY RESPONSIBLE FOR ERRORS AND OMISSIONS ASSOCIATED WITH THE PREPARATION OF THE SHOP DRAWINGS AS THEY PERTAIN TO MEMBER SIZES, DETAILS, DIMENSIONS, ETC. IN THE CONTRACT DOCUMENTS. 2. STRUCTURAL DRAWINGS INDICATE TYPICAL AND CERTAIN SPECIFIC CONDITIONS ONLY. SHOP DRAWINGS SHALL DETAIL ALL CONDITIONS IN ACCORDANCE WITH STANDARDS AND THE SPECIFIC REQUIREMENTS OF THIS PROJECT AS INDICATED. 3. COMPLETE STRUCTURAL SHOP DRAWINGS FOR CONSTRUCTION OF EACH BUILDING COMPONENT NOT DESIGNED BY THE DESIGN TEAM-OF-RECORD AND NOT SPECIFIED ON STRUCTURAL DRAWINGS SHALL BE SUBMITTED TO THE ENGINEER FOR REVIEW AND APPROVAL. A STRUCTURAL / PROFESSIONAL REGISTERED IN THE STATE OF GEORGIA AND GET APPROVAL FROM THE ENGINEER OF RECORD PRIOR TO THE SUBMITTAL (SEE SUBMITTAL REQUIREMENTS) AND SHALL BE AVAILABLE AT THE JOB SITE DURING THE TIMES OF INSPECTION.		
	GN-2	CODE AND STANDARDS REFERENCES REFERENCE TO STANDARD SPECIFICATIONS OF ANY TECHNICAL SOCIETY, ORGANIZATION, OR ASSOCIATION, OR TO CODES OF LOCAL OR STATE AUTHORITIES, SHALL MEAN THE LATEST STANDARD, CODE, SPECIFICATION OR TENTATIVE SPECIFICATION ADOPTED AT THE DATE OF TAKING BIDS, UNLESS SPECIFICALLY STATED OTHERWISE.			DC-2	LIVE LOADS GRAVITY LIVE LOADS USED IN THE DESIGN OF THIS STRUCTURE ARE: • ROOF 20 PSF			FD-2	FOUNDATION COORDINATION PRIOR TO COMMENCING ANY FOUNDATION WORK, COORDINATE WORK WITH ANY EXISTING UTILITIES. ARCHITECT / STRUCTURAL ENGINEER SHALL BE NOTIFIED AND APPROVAL OBTAINED BEFORE FOOTINGS ARE TO BE LOWERED WHERE REQUIRED TO AVOID UTILITIES.			SS-2	STRUCTURAL DESIGN 1. COLUMNS, ANCHOR BOLTS, BASE PLATES, ETC. HAVE BEEN DESIGNED FOR THE FINAL COMPLETED CONDITION AND HAVE NOT BEEN INVESTIGATED FOR POTENTIAL LOADINGS ENCOUNTERED DURING CONSTRUCTION, ERECTION AND CONSTRUCTION. THE CONTRACTOR SHALL BE RESPONSIBLE FOR THE COLUMNS, ANCHOR BOLTS, BASE PLATES, ETC. FOR ADEQUACY DURING THE STEEL ERECTION AND CONSTRUCTION PROCESS IS THE SOLE RESPONSIBILITY OF THE CONTRACTOR.			SB-2	SHOP DRAWING LIST THE CONTRACTOR SHALL PREPARE A DETAILED LIST AND SCHEDULE OF ALL SUBMITTAL ITEMS TO BE SENT TO THE ENGINEER PRIOR TO THE START OF CONSTRUCTION. THIS LIST SHALL BE UPDATED, REVISED, AND NOT REOPENED AS THE JOB PROGRESSES. THE SUBMITTAL LIST SHALL BE ORGANIZED AS SHOWN BELOW: 1. SHOP DRAWINGS 2. MANUFACTURER'S LITERATURE FOR PRODUCTS, ASSEMBLIES, AND HARDWARE 3. PRODUCT CERTIFICATION, MILL CERTIFICATES, AND AFFIDAVITS 4. DESIGN CALCULATIONS		
N	GN-3	CONTRACT DOCUMENT CONFLICTS 1. CONTRACT DOCUMENTS SHALL GOVERN IN THE EVENT OF A CONFLICT WITH THE CODE OF PRACTICE OR SPECIFICATION OF ACI, PCI, AISC, SJI OR OTHER STANDARDS, WHERE A CONFLICT OCCURS WITHIN THE CONTRACT DOCUMENTS, THE STRICTEST REQUIREMENTS SHALL GOVERN. 2. IN THE EVENT OF CONFLICTS AMONG THE VARIOUS PARTS OF THE STRUCTURAL CONTRACT DOCUMENTS, STRUCTURAL DRAWINGS, GENERAL NOTES, AND SPECIFICATIONS, THE STRICTEST REQUIREMENTS SHALL GOVERN. 3. IT IS THE RESPONSIBILITY OF THE CONTRACTOR TO COORDINATE THE STRUCTURAL WORK WITH THE ARCHITECTURAL, MECHANICAL, ELECTRICAL, PLUMBING, LANDSCAPE AND CIVIL DRAWINGS, AS WELL AS ANY OTHER APPLICABLE TRADES. THE CONTRACTOR SHALL MAKE ALLOWANCES IN THEIR BID FOR THE MORE SEVERE REQUIREMENTS. CONFLICTS BETWEEN THE STRUCTURAL WORK AND THE DRAWINGS OF OTHER TRADES SHALL NOT BE A BASIS FOR ANY EXTRA COST OR DELAY IN EXECUTION OF WORK.			DC-3	SNOW LOAD CRITERIA • Ps ground SNOW LOAD 5 PSF			FD-3	FOUNDATION CONDITION DISCREPANCIES FOUNDATION CONDITIONS NOTED DURING CONSTRUCTION WHICH DIFFER FROM THOSE DESCRIBED IN THE GEOTECHNICAL REPORT SHALL BE REPORTED TO THE ARCHITECT, STRUCTURAL ENGINEER, AND GEOTECHNICAL ENGINEER BEFORE FURTHER CONSTRUCTION IS ATTEMPTED. STRUCTURAL ENGINEER SHALL NOT BE RESPONSIBLE FOR DIFFERENTIAL SETTLEMENT, SLAB CRACKING, OR OTHER FUTURE DEFECTS RESULTING FROM UNREPORTED CONDITIONS.			SS-3	CONNECTIONS CONNECTIONS NOT COMPLETELY DETAILED ON THE DRAWINGS INCLUDING MATERIAL, GRADE AND SIZES, WELD SIZES, AND NUMBER OF BOLTS SHALL BE DESIGNED BY THE CONTRACTOR FOR THE SPECIFICATIONS. THE DETAILING ARRANGEMENT CONCEPT OF THE CONNECTION WITHOUT COMPLETE DETAILS SHALL BE DESIGNED WITH THE ARRANGEMENT CONCEPT. THIS DESIGN SERVICE SHALL BE INCLUDED IN THE CONTRACTOR'S SCOPE OF SERVICES. SHOP DRAWINGS AND CALCULATIONS OF SUCH CONNECTIONS SHALL BE SUBMITTED BEARING THE SIGNED AND DATED SEAL OF A LICENSED STRUCTURAL/PROFESSIONAL ENGINEER IN GEORGIA. SHOP DRAWING REVIEW BY THE STRUCTURAL ENGINEER DOES NOT RELIEVE THE CONTRACTOR OF THE FULL RESPONSIBILITY FOR THE DESIGN AND ADEQUACY OF SUCH CONNECTIONS. 2. ALL CONNECTION MATERIAL, INCLUDING STIFFENERS, BEARING AND GUSSET PLATES, ANGLES, ETC. U.N.O. HEREIN OR ON THE DRAWINGS SHALL CONFORM TO ASTM A572 UNLESS A HIGHER GRADE OF STEEL IS REQUIRED BY STRENGTH AND PROVIDED THE RESULTING SIZES ARE COMPATIBLE WITH THE CONNECTED MEMBERS. 3. REFER TO SPECIFICATIONS FOR ADDITIONAL REQUIREMENTS. 4. CONNECTIONS SHALL BE SHEAR TYPE CONNECTIONS AND DESIGNED BY THE FABRICATOR IN ACCORDANCE WITH THE AISC REQUIREMENTS FOR LOAD AND RESISTANCE FACTOR DESIGN FOR THE FACTORED DESIGN REACTION FORCES INDICATED ON PLAN. MINIMUM REACTION FORCE TO BE 10 KIPS U.N.O. 5. SPECIAL OR COMPLEX CONNECTIONS THAT ARE TO BE DESIGNED BY THE FABRICATOR ARE DENOTED AS SUCH ON PLAN. THE FABRICATOR SHALL DESIGN THESE CONNECTIONS FOR THE FORCES SHOWN AND SUBMIT CALCULATIONS AND SHOP DRAWINGS BEARING THE SIGNED AND DATED SEAL OF A LICENSED STRUCTURAL/PROFESSIONAL ENGINEER IN GEORGIA. 6. WHERE STEEL BEAMS BEAR ABOVE BUILDING EXPANSION JOINTS, PROVIDE A "SLIP" CONNECTION. 7. UNLESS NOTED OTHERWISE, MEMBER SPLICES (SHOWN OR REQUESTED BY THE DETAILER) SHALL BE DESIGNED FOR DESIGN CAPACITY OF THE MEMBER. 8. DEVELOP THE LARGER OF THE AXIAL FORCE DENOTED AS P OR TF SHOWN ON PLANS OR ELEVATIONS. SEE STEEL BEAM LEGEND. 9. ALL BEAM REACTIONS, AXIAL FORCES AND MOMENTS SHOWN AXIALLY CONCURRENTLY, U.N.O. BEAM REACTIONS ACT IN GRAVITY DIRECTION WHILE AXIAL FORCES AND MOMENTS ARE TO BE CONSIDERED REVERSIBLE. 10. AT A MINIMUM, ALL BOLTED MOMENT AND AXIAL CONNECTIONS SHALL HAVE PRETENSIONED BOLTS IN STANDARD HOLES.			SB-3	SUBMITTAL PACKAGES AS A MINIMUM, SUBMIT THE FOLLOWING ITEMS FOR REVIEW: A. CONCRETE MIX DESIGNS (1) B. CONSTRUCTION JOINT LOCATIONS IN STRUCTURAL FLOORS, WALLS, AND SLABS-ON-GRADE C. EMBEDDED ITEMS OR ITEMS ATTACHED (PLATES, BOLTS, ANGLES, ETC.) TO THE STRUCTURAL FRAME INCLUDING BUILDING CLADDING ATTACHMENTS (2) D. EXTERIOR WALL SYSTEM (2) E. FORMWORK, SHORING, AND BACKSHORING (1)(2)(3) F. LIGHT GAGE METAL (COLD FORMED STEEL) THAT IS LOAD BEARING OR USED TO SUPPORT EXTERIOR CLADDING (1)(3) G. METAL DECKING SHOP DRAWINGS H. MECHANICAL, ELECTRICAL, PLUMBING OPENINGS IN FLAT SLABS I. PENETRATIONS IN BEAMS, COLUMNS AND JOISTS J. REINFORCING STEEL SHOP DRAWINGS K. STRUCTURAL STEEL SHOP AND ERECTION DRAWINGS (1) L. STRUCTURAL STEEL CONNECTION CALCULATIONS (3) NOTE: CONNECTION CALCULATIONS TO BE SUBMITTED ALONG WITH STRUCTURAL STEEL SUBMITTAL M. STRUCTURAL STEEL BUILDING ERECTION / BRACING DRAWINGS AND ERECTION TOWER / SHORING DRAWINGS (1)(3) N. STEEL JOIST AND GIRT ORDER SHOP DRAWINGS (1)(3) O. SURVEY OF STRUCTURAL STEEL ERECTION (1) P. EDGE OF SLAB PLAN INDICATING EDGE OF SLAB DIMENSIONS, DEPTHS AND LOCATIONS OF DEPRESSIONS, LOCATIONS AND THICKNESSES OF TOPPING SLABS. EDGE OF SLAB PLAN TO BE CREATED INDEPENDENT OF DESIGN TEAM CAD FILES AND COORDINATED WITH ALL DISCIPLINES. Q. OTHER SUBMITTALS MAY BE REQUIRED PER THE "SCHEDULE OF SPECIAL INSPECTIONS" OR THE SEPARATE NOTES CONTAINED HEREIN.		
	GN-4	CONTRACT DOCUMENT CONTENT DRAWINGS AND SPECIFICATIONS, BUT DO NOT INCLUDE SHOP DRAWINGS, VENDOR DRAWINGS, OR MATERIAL PREPARED AND SUBMITTED BY THE CONTRACTOR. THE STRUCTURAL DRAWINGS SHALL BE USED IN CONJUNCTION WITH THE DRAWINGS OF ALL OTHER DISCIPLINES AND THE SPECIFICATIONS.			DC-4	LATERAL FORCE RESISTING SYSTEM 1. WIND LOADS ALL CONCRETE WORK SHALL BE BASED ON THE AMERICAN SOCIETY OF CIVIL ENGINEERS' MINIMUM DESIGN LOADS FOR BUILDINGS AND OTHER STRUCTURES, ASCE 7-16. DESIGN WIND LOADS USED IN THE DESIGN OF THIS STRUCTURE ARE AS FOLLOWS: • WIND SPEED, V 119 MPH • WIND SPEED, V _{ref} 91 MPH • EXPOSURE CATEGORY IV • RISK CATEGORY IV 2. SEISMIC DESIGN CRITERIA DESIGN SEISMIC CRITERIA USED IN THE DESIGN OF THIS STRUCTURE ARE AS FOLLOWS: RISK CATEGORY IV • S _s , 0.2 SEC. SPECTRAL ACCELERATION (%g) 0.183 • S ₁ , 1 SEC. SPECTRAL ACCELERATION (%g) 0.083 • SITE CLASS C • F _a , SITE COEFFICIENT, SHORT PERIOD 1.3 • F _b , SITE COEFFICIENT, 1 SECOND PERIOD 0.158 • S _{0.1} , SPECTRAL RESPONSE ACCELERATION PARAMETER (SHORT PERIOD) 0.085 • S _{0.2} , SPECTRAL RESPONSE ACCELERATION PARAMETER (1 SECOND PERIOD) C • SEISMIC DESIGN CATEGORY C			FD-4	SUBGRADE PREPARATION 1. THE CONTRACTOR SHALL PERFORM EXCAVATIONS, FOOTING CONSTRUCTION, AND PREPARATION OF THE SUBGRADE UNDER THE SLAB ON GRADE IN ACCORDANCE WITH THE RECOMMENDATIONS CONTAINED IN THE GEOTECHNICAL REPORT AND THE PROJECT SPECIFICATIONS. 2. THE CONTRACTOR SHALL DETERMINE THE EXTENT OF CONSTRUCTION DETAHERING REQUIRED FOR THE EXCAVATION. THE CONTRACTOR SHALL SUBMIT TO THE ARCHITECT, GEOTECHNICAL ENGINEER FOR REVIEW THE PROPOSED PLAN FOR CONSTRUCTION DETAHERING, PRIOR TO BEGINNING THE EXCAVATION. 3. THE CONTRACTOR SHALL REFERENCE SPECIFICATIONS, GEOTECHNICAL REPORT, AND CONSULT GEOTECHNICAL ENGINEER FOR STRUCTURAL FILL COMPACTION AND TESTING REQUIREMENTS. 4. ALL FOUNDATION EXCAVATIONS SHALL BE EVALUATED AND CERTIFIED FOR THE ADEQUACY OF THE BEARING MEDIUM BY A STRUCTURAL TESTING / INSPECTION AGENCY PRIOR TO PLACING FOUNDATION CONCRETE. 5. EXCAVATE A MINIMUM OF 4" OF EXISTING SOIL FIVE FEET MINIMUM BEYOND THE BUILDING LIMITS. REMOVE ALL ORGANICS, PAVEMENT, ROOTS, DEBRIS AND OTHERWISE UNSUITABLE MATERIAL. 6. NO UNBALANCED BACKFILLING SHALL BE DONE AGAINST FOUNDATION WALLS UNLESS WALLS ARE SECURELY BRACED AGAINST OVERTURNING, EITHER BY TEMPORARY BRACING OR BY PERMANENT CONSTRUCTION. 7. ALL RETAINING WALLS SHALL HAVE AT LEAST 12" OF FREE-DRAINING GRANULAR BACKFILL, FULL HEIGHT OF WALL. PROVIDE CONTROL JOINTS IN RETAINING WALLS AT APPROXIMATELY EQUAL INTERVALS NOT TO EXCEED 25 FEET NOR 3 TIMES THE WALL HEIGHT. PROVIDE EXPANSION JOINTS AT EVERY FOURTH CONTROL JOINT, UNLESS OTHERWISE INDICATED.			SS-4	STRUCTURAL BOLTS, FASTENERS, ANCHOR BOLTS, AND HEADED STUDS 1. ALL BOLTS IN STRUCTURAL CONNECTIONS SHALL CONFORM TO ASTM F3125 AND HAVE A MINIMUM DIAMETER OF 3/4". 2. ALL PINS IN PIN CONNECTED MEMBERS SHALL CONFORM TO ASTM A36 AND ASTM A108 FOR PINS 4 INCHES IN DIAMETER AND SMALLER, AND ASTM A688-CLASS D (FY=37,500 PSI) FOR PINS GREATER THAN 4 INCHES IN DIAMETER. 3. ANCHOR RODS SHALL CONFORM TO ASTM F1554 GRADE 55 WITH SUPPLEMENTARY REQUIREMENT S1) AND BE MINIMUM OF 3/4" INCHES IN DIAMETER AND EMBEDDED INTO THE CONCRETE FOUNDATION A MINIMUM DISTANCE OF 9" WITH A HEAVY HEX NUT AT THE EMBEDDED END. STRIKE BOLT THREADS AT THE EMBEDDED END AT TWO PLACES BELOW THE NUT. 4. HEADED STUDS SHALL HAVE A MINIMUM DIAMETER OF 3/4" AND A MINIMUM LENGTH OF 4-1/2" AND CONFORM TO AWS D1.1 WITH SUPPLEMENTARY REQUIREMENT S1) AND BE MINIMUM OF 3/4" INCHES IN DIAMETER AND EMBEDDED INTO THE CONCRETE FOUNDATION A MINIMUM DISTANCE OF 9" WITH A HEAVY HEX NUT AT THE EMBEDDED END. STRIKE BOLT THREADS AT THE EMBEDDED END AT TWO PLACES BELOW THE NUT. 5. REFER TO AISC TABLE J3.3 FOR HOLE SIZES.			SB-4	SUBMITTAL DESIGNATION NOTES (1) ITEMS SHALL BE SHOP DRAWINGS BEARING THE SIGNED AND DATED SEAL OF A LICENSED STRUCTURAL / PROFESSIONAL ENGINEER IN GEORGIA. (2) SUBMIT TO ENGINEER FOR OWNER'S RECORD ONLY AND WILL NOT HAVE THE ENGINEER'S SHOP DRAWING STAMP AFFIXED. (3) SUBMIT DESIGN CALCULATIONS BEARING THE SIGNED AND DATED SEAL OF A LICENSED STRUCTURAL / PROFESSIONAL IN GEORGIA.		
L	GN-5	CONTRACTOR COORDINATION 1. CONTRACTOR SHALL COORDINATE THE STRUCTURAL DOCUMENTS WITH THE ARCHITECTURAL, MECHANICAL, ELECTRICAL, PLUMBING, LANDSCAPE AND CIVIL DOCUMENTS. ARCHITECT / STRUCTURAL ENGINEER SHALL BE NOTIFIED OF ANY DISCREPANCY OR OMISSION. COORDINATION SHALL INCLUDE, BUT IS NOT LIMITED TO, EDGE OF SLAB DIMENSIONS, OPENING LOCATIONS AND DIMENSIONS, DEPRESSIONED SLAB LOCATIONS AND EXTENTS, SLAB SLOPES, CURB LOCATIONS, CMU WALL LOCATIONS, EXISTING DIMENSIONS, AND ELEVATIONS. FOR DIMENSIONS NOT SHOWN ON THE STRUCTURAL DRAWINGS, SEE ARCHITECTURAL DRAWINGS. 2. CONTRACTOR SHALL VERIFY THE REQUIREMENTS OF OTHER TRADES AS TO SLEEVES, CHASES, HANGERS, INSERTS, ANCHORS, HOLES AND OTHER ITEMS TO BE PLACED OR SET IN THE STRUCTURAL WORK. 3. CONTRACTOR SHALL VERIFY THE STRUCTURALLY SUPPORTED MECHANICAL EQUIPMENT WEIGHTS, OPENING SIZES AND LOCATIONS IDENTIFIED ON THE STRUCTURAL DRAWINGS WITH ARCHITECTURAL AND MECHANICAL DRAWINGS. IF WEIGHT OF EQUIPMENT PURCHASED EXCEEDS THAT SHOWN ON THE STRUCTURAL DRAWINGS OR THE FOOTPRINT / LOCATION OF EQUIPMENT IS DIFFERENT THAN SHOWN ON THE STRUCTURAL DRAWINGS, NOTIFY STRUCTURAL ENGINEER FOR POSSIBLE DESIGN. 4. THE CONTRACTOR IS RESPONSIBLE FOR LOCATING AND RELOCATING (WHEN THERE IS A CONFLICT) ALL UTILITIES IN THE AREA OF CONSTRUCTION THAT MIGHT BE AFFECTED BY OR OTHERWISE INTERFERE WITH INSTALLATION OF NEW WORK. 5. THE STRUCTURAL ENGINEER IS NOT RESPONSIBLE FOR THE DESIGN OF STEEL STAIRS, HANDRAILS, CURTAINWALL / WINDOW WALL SYSTEMS, COLD-FORM STEEL FRAMING, OR OTHER SYSTEMS NOT SHOWN IN THE STRUCTURAL DOCUMENTS. SUCH ITEMS SHALL BE DESIGNED, FURNISHED, AND INSTALLED AS REQUIRED BY OTHERS.			DC-5	CAST-IN-PLACE CONCRETE 1. CONCRETE SPECIFICATION ALL CONCRETE WORK SHALL CONFORM TO THE REQUIREMENTS OF ACI 301, "SPECIFICATION FOR STRUCTURAL CONCRETE BUILDINGS". HOT WEATHER CONCRETING SHALL BE IN ACCORDANCE WITH ACI 305. COLD WEATHER CONCRETING SHALL BE IN ACCORDANCE WITH ACI 308. 2. ALL CONCRETE TO BE PERMANENTLY EXPOSED TO WEATHER SHALL BE AIR ENTRAINED TO 5% (1%) WITH AN ADMIXTURE THAT CONFORMS TO ASTM C260. 3. ALL CONCRETE SHALL CONFORM TO THE REQUIREMENTS AS SPECIFIED IN THE TABLE BELOW U.N.O. ON THE DRAWINGS.			FD-5	CONCRETE FOOTINGS 1. TOP OF FOOTING ELEVATION SHALL BE AS SHOWN ON THE FOUNDATION PLAN. THESE ELEVATIONS ARE A MINIMUM AND SHALL BE LOWERED AS REQUIRED TO OBTAIN THE REQUIRED DESIGN BEARING PRESSURE. 2. ALL FOOTINGS (SPREAD FOOTINGS AND CONTINUOUS FOOTINGS) SHALL BEAR ON MATERIAL CAPABLE OF SUPPORTING THE SPECIFIED DESIGN BEARING NET PRESSURES: SPREAD FOOTINGS 2,000 PSF 3. THE CENTERLINES OF COLUMN FOUNDATIONS SHALL BE LOCATED ON COLUMN CENTERLINES U.N.O. 4. DO NOT EMBED PIPING WITHIN OR PASS PIPING VERTICALLY OR HORIZONTALLY THROUGH ISOLATED OR CONTINUOUS FOOTINGS. 5. DO NOT SCALE FOUNDATIONS ON PLAN. CONTACT DESIGN PROFESSIONAL WITH ANY QUESTIONS CONCERNING FOUNDATION SIZES AND / OR REINFORCEMENT PRIOR TO PRICING OF DOCUMENTS.			SS-5	WELDING 1. ALL WELDING SHALL BE IN ACCORDANCE WITH AWS D1.1-15 STRUCTURAL WELDING CODE BY THE AMERICAN WELDING SOCIETY. USE 70XX (SMW), F70XX-EXXX (SAW), E80XX-X (SAW), OR E7XX-X (FGAW) ELECTRODES. WEATHERING STEEL ELECTRODES SHALL CONFORM TO TABLE 3.3 OF THE ANSIIAWS D1.1 MANUAL U.N.O. 2. ELECTRODES FOR GRADE 80 OR GRADE 85 MATERIAL SHALL CONFORM TO E80XX (SAW), E80XX-X (SAW), E80XX-S (SAW), OR E8XX-X (FGAW). 3. ALL FILLER MATERIAL SHALL HAVE A MINIMUM YIELD STRENGTH OF 50 KSI. 4. WHERE "CONTINUOUS CHORD" ANGLES ARE INDICATED, PROVIDE A CONTINUOUS BUTT WELD OR FULL PENETRATION WELD AT THE SPICE POINTS. THE STEEL FABRICATOR MAY SUBMIT AN ALTERNATE BOLTED CONNECTION DETAIL FOR APPROVAL. 5. FIELD WELDING SHALL BE SHOWN ON ERECTION DRAWINGS. 6. REINFORCING STEEL WELDING SHALL CONFORM TO AWS D1.4, "STRUCTURAL WELDING CODE - REINFORCING STEEL" BY THE AMERICAN WELDING SOCIETY FOR COMPLIANCE WITH ACI 318-14, SECTION 26.4. 7. REFER TO ARCHITECTURAL DOCUMENTS FOR EXPOSED STEEL AND JOINT LOCATIONS AND REQUIREMENTS. ALL EXPOSED WELDED CONNECTIONS SHALL BE GROUND SMOOTH AND SUBJECT TO ARCHITECT APPROVAL. FABRICATOR SHALL ALTER JOINT DETAILING AS REQUIRED TO ENSURE THAT EFFECTIVE THROAT SPECIFIED IN WELD DETAIL IS MAINTAINED AFTER GRINDING OF WELD SURFACE. 8. PROOF OF WELDER CERTIFICATION SHALL BE AVAILABLE AT THE JOB SITE FOR REVIEW BY THE SPECIAL INSPECTOR. 9. ALL TESTING SHALL BE PAID FOR BY THE OWNER. CONTRACTOR SHALL COORDINATE WITH OWNER TO ENSURE THAT COST OF TESTING IS ACCURATE AND PRESENTED TO OWNER WITH CONSTRUCTION COSTS. 10. MINIMUM FILLET WELD SIZE SHALL BE 3/16" UNLESS NOTED OTHERWISE.			SB-5	COL. - COLUMN CONCR. - CONCRETE CONC. - CONCRETE CONN. (S) - CONNECTION (S) CONCT. - CONCRETE CONT. - CONTINUOUS CORR. - CORRUPTED CFT. - COUNTER (S) DB. - BAR DIAMETER DBA. - DEFORMED BAR ANCH. - ANCHOR DBL. - DOUBLE DET. - DETAIL R. - RADIIUS DWA. - DEFORMED WIRE ANCH. - ANCHOR DWS (S) - DRAWING (S) DWG (S) - DRAWING (S) EA. - EACH EXP. - EXPANSION JOINT ELEV. - ELEVATION EMBED. - EMBEDDED ENGR. - ENGINEER EQUIP. - EQUIPMENT EQUIV. - EQUIVALENT EW. - EACH WAY EXST. - EXISTING EXP. - EXPANSION EXT. - EXTERIOR F. - FACE FAB. - FABRICATE STR. - 28 DAY CONCRETE FD. - FLOOR DRAIN FDM. - FOUNDATION FIN. - FINISH FL. - FLOOR T. - THICKNESS FTG. - FOOTING FUT. - FUTURE U.N.O. - UNLESS NOTED OTHERWISE GALV. - GALVANIZED GEN. - GENERAL HORIZ. - HORIZONTAL HSA. - HEADED STUD ANCHOR HSS. - HOLLOW STRUCTURAL SHAPES INT. - INTERIOR J. - JOINT W. RT. - WITH RESPECT TO WS. - WATERSTOP KSP. - KIPS PER SQUARE FOOT KSP. - KIPS PER SQUARE INCH XSTR. - DOUBLE ANGLE X-STR. - DOUBLE EXTRA STRONG		
K	GN-6	MEANS AND METHODS THE CONTRACTOR HAS SOLE RESPONSIBILITY FOR MEANS, METHODS, TECHNIQUES, AND SEQUENCES AS WELL AS COMPLIANCE WITH ALL OSHA SAFETY PRECAUTIONS AND REGULATIONS, AND PROCEDURES OF CONSTRUCTION DURING THE WORK. THE ENGINEER WILL NOT ADVISE ON NOR ISSUE DIRECTION AS TO PROCEDURES TO PERFORM THE WORK. THE SUPERVISION OF THE WORK IS THE SOLE RESPONSIBILITY OF THE CONTRACTOR.			DC-6	SLAB ON GRADE 1. UNLESS NOTED OTHERWISE, SLAB ON GRADE SHALL BE REINFORCED WITH WELDED WIRE REINFORCEMENT IN FLAT SHEETS (ROLLS NOT PERMITTED). WELDED WIRE REINFORCEMENT SHALL BE PLACED 1" BELOW THE TOP OF THE SLAB (OR WITHIN THE TOP 1/3). LAP WELDED WIRE REINFORCEMENT A MINIMUM OF 2 SQUARES AT STAGGERED SPICES. 2. SLAB ON GRADE SHALL BE UNDERLAIN BY A MINIMUM OF 4" OF POROUS MATERIAL. PRIOR TO PLACING THE POROUS MATERIAL, THE SUBGRADE SHALL BE PROPERLY COMPACTED, PROOFROLLED, FREE OF STANDING WATER, MUD AND FROZEN SOIL. BEFORE PLACEMENT OF THE CONCRETE, A POLYETHYLENE VAPOR RETARDER SHALL BE PLACED ON TOP OF THE POROUS MATERIAL. SEE ARCHITECTURAL SPECIFICATIONS FOR ADDITIONAL INFORMATION. A. ALL POROUS FILL MATERIAL SHALL BE A CLEAN GRANULAR MATERIAL WITH 100% PASSING A 1-1/2" SIEVE (MAX. AGGREGATE SIZE OF 1") AND NO MORE THAN 5% PASSING A NO. 4 SIEVE. POROUS FILL SHALL BE COMPACTED TO AT LEAST 95% MAX. DRY DENSITY PER ASTM D698. 3. PLACE CONSTRUCTION JOINTS AT COLUMN LINES AND INTERMEDIATE LOCATIONS AS REQUIRED IN THIS DETAIL. THE MAXIMUM SPACING OF JOINTS SHALL NOT EXCEED 400 SQUARE FEET. CONSTRUCTION JOINTS SHALL NOT BE SPACED FURTHER THAN 18'-0" OR WITH A LENGTH TO WIDTH RATIO GREATER THAN 1:1.5. LOCATE CONSTRUCTION JOINTS AT CONSTRUCTION JOINTS. HORIZONTAL CONSTRUCTION JOINTS ARE NOT PERMITTED EXCEPT THOSE SHOWN ON THE STRUCTURAL DRAWINGS. THE ARCHITECT / ENGINEER SHALL APPROVE ALL DEVIATIONS OR ADDITIONAL JOINTS IN WRITING. 4. SLAB JOINTS SHALL BE FILLED WITH APPROVED MATERIAL. THIS SHOULD TAKE PLACE AS LATE AS POSSIBLE, PREFERABLY 4 TO 6 WEEKS AFTER THE SLAB HAS BEEN CAST. PRIOR TO FILLING, REMOVE ALL DEBRIS FROM THE SLAB JOINTS. FILLING OF JOINTS SHALL BE IN ACCORDANCE WITH THE MANUFACTURER'S RECOMMENDATIONS. 5. WHERE THE SLAB IS TO RECEIVE SENSITIVE ARCHITECTURAL FLOOR FINISHES, SUCH AS CERAMIC TILE, ALL JOINTS IN SLAB CONSTRUCTION SHALL BE PLACED TO ALIGN WITH THE JOINTS IN THE FINISHED MATERIAL. 6. THE CONTRACTOR IS CAUTIONED AGAINST LOADING THE SLAB ON GRADE WITH CRANE LOADS. THE SLAB HAS NOT BEEN DESIGNED FOR CRANE LOADS AND WILL REQUIRE AN INCREASE IN SLAB THICKNESS AND / OR REINFORCEMENT. THE CONTRACTOR IS REQUIRED TO SUBMIT CALCULATIONS SIGNED AND SEALED BY A REGISTERED STRUCTURAL / PROFESSIONAL IN GEORGIA VERIFYING THE ADEQUACY OF THE SLAB. 7. SEE ARCHITECTURAL DRAWINGS FOR EXACT LOCATIONS OF DEPRESSIONED SLAB AREAS AND DRAINS. SLOPE SLAB TO DRAINS WHERE SHOWN.			RS-1	REINFORCING STEEL SPECIFICATION 1. METHODS OF ESTIMATING, DETAILING, FABRICATING, PLACING AND CONTRACTING FOR REINFORCING MATERIALS SHALL FOLLOW THE MANUAL OF STANDARD PRACTICE AS PUBLISHED BY THE CONCRETE REINFORCING STEEL INSTITUTE. 2. DETAILING OF BAR SUPPORTS, INCLUDING HOOKS AND BENDS, FOR REINFORCING STEEL SHALL BE IN ACCORDANCE WITH THE ACI STANDARD DETAILS AND DETAILING OF CONCRETE REINFORCEMENT AS REPORTED BY ACI COMMITTEE 318. 3. ALL REINFORCING STEEL SHALL BE ASTM A615 GRADE 60 U.N.O. 4. WELDED WIRE REINFORCEMENT (FLAT SHEETS) ONLY SHALL CONFORM TO ASTM A1064 AND HAVE A MINIMUM SIDE AND END LAPS OF 6". 5. DEFORMED BAR ANCHORS SHALL BE ASTM A1008 MINIMUM YIELD STRENGTH 70,000 PSI AS NOTED ON THE DRAWINGS. REINFORCING BARS SHALL NOT BE SUBSTITUTED FOR DEFORMED BAR ANCHORS.			SS-6	GROUT GROUT BELOW STRUCTURAL STEEL PLATES SHALL BE A NON-METALLIC, NON-SHRINK GROUT WITH A MINIMUM STRENGTH OF 8000 PSI WHEN BEARING ON 3ARING						

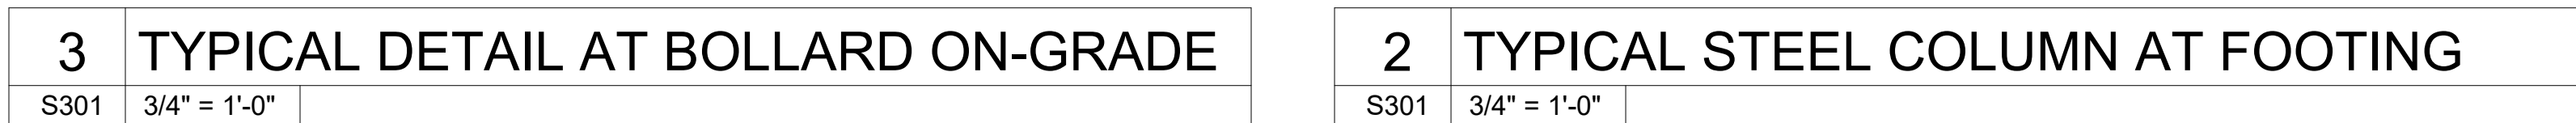

FOOTING SCHEDULE						
MARK	SIZE			REINFORCEMENT		REMARKS
	LENGTH	WIDTH	THICKNESS	BOTTOM BARS EACH WAY	TOP BARS EACH WAY	
F4.0	4' - 0"	4' - 0"	1' - 9"	6#5	4#5	
F5.0	5' - 0"	5' - 0"	2' - 0"	6#6	6#5	
F6.0	6' - 0"	6' - 0"	2' - 0"	7#6	7#5	

