
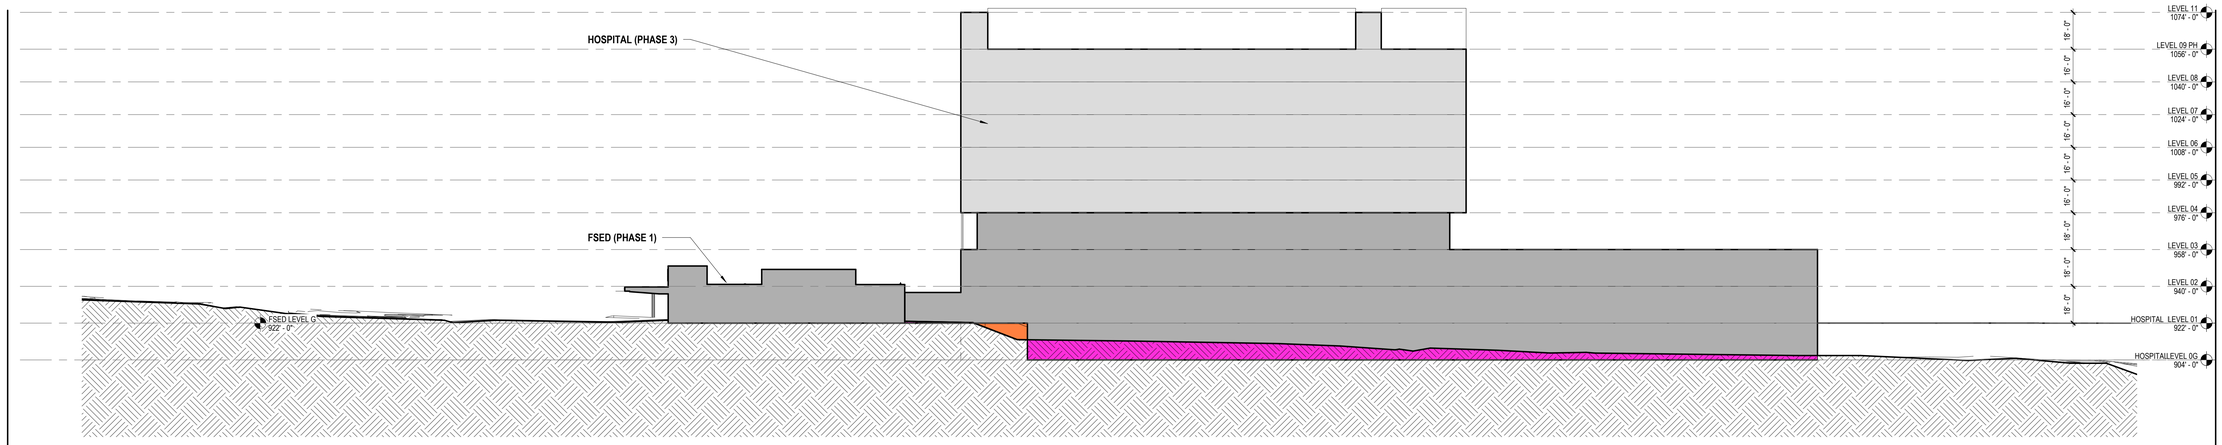



3 HOSPITAL SD - SECTION

SCALE 1" = 30'-0"

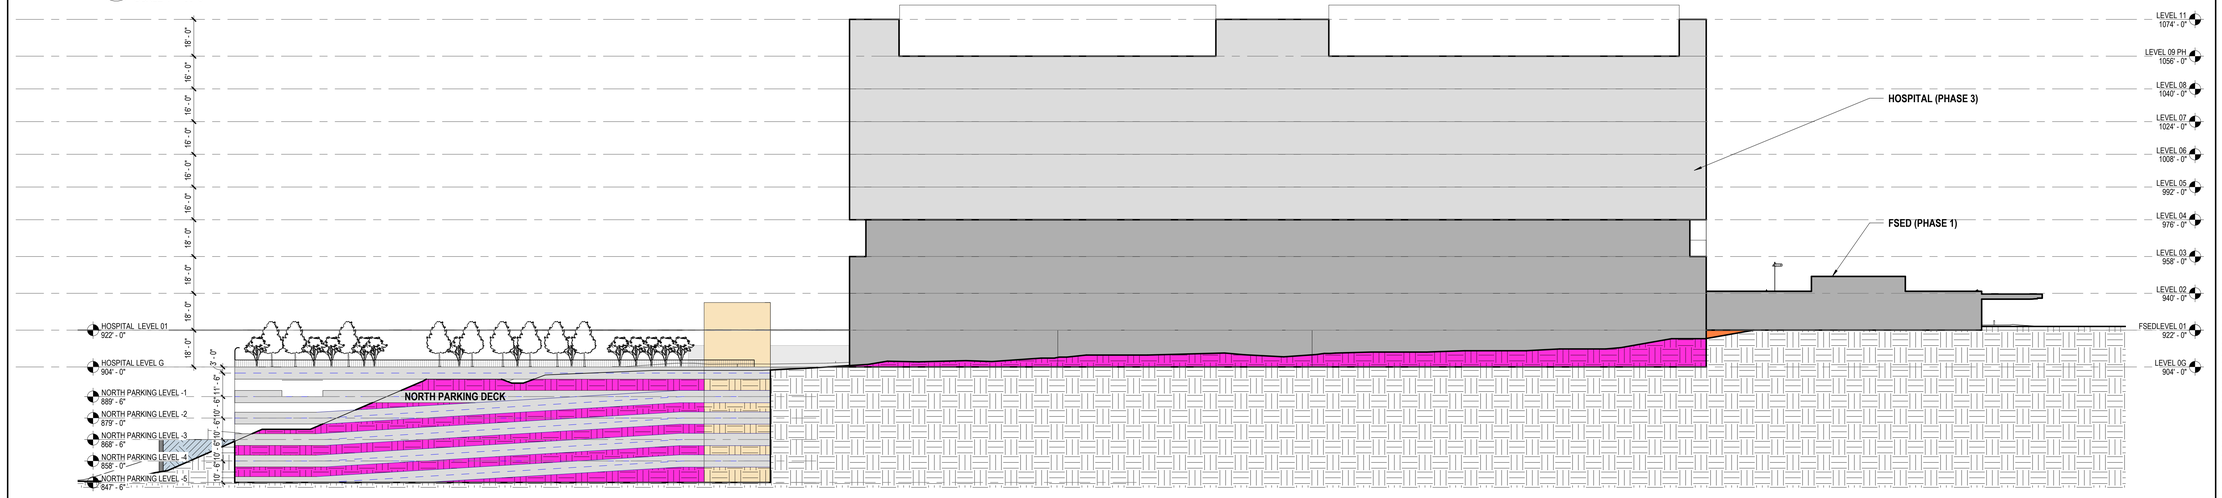

2 NORTH PARKING SD - SECTION

SCALE 1" = 30'-0"

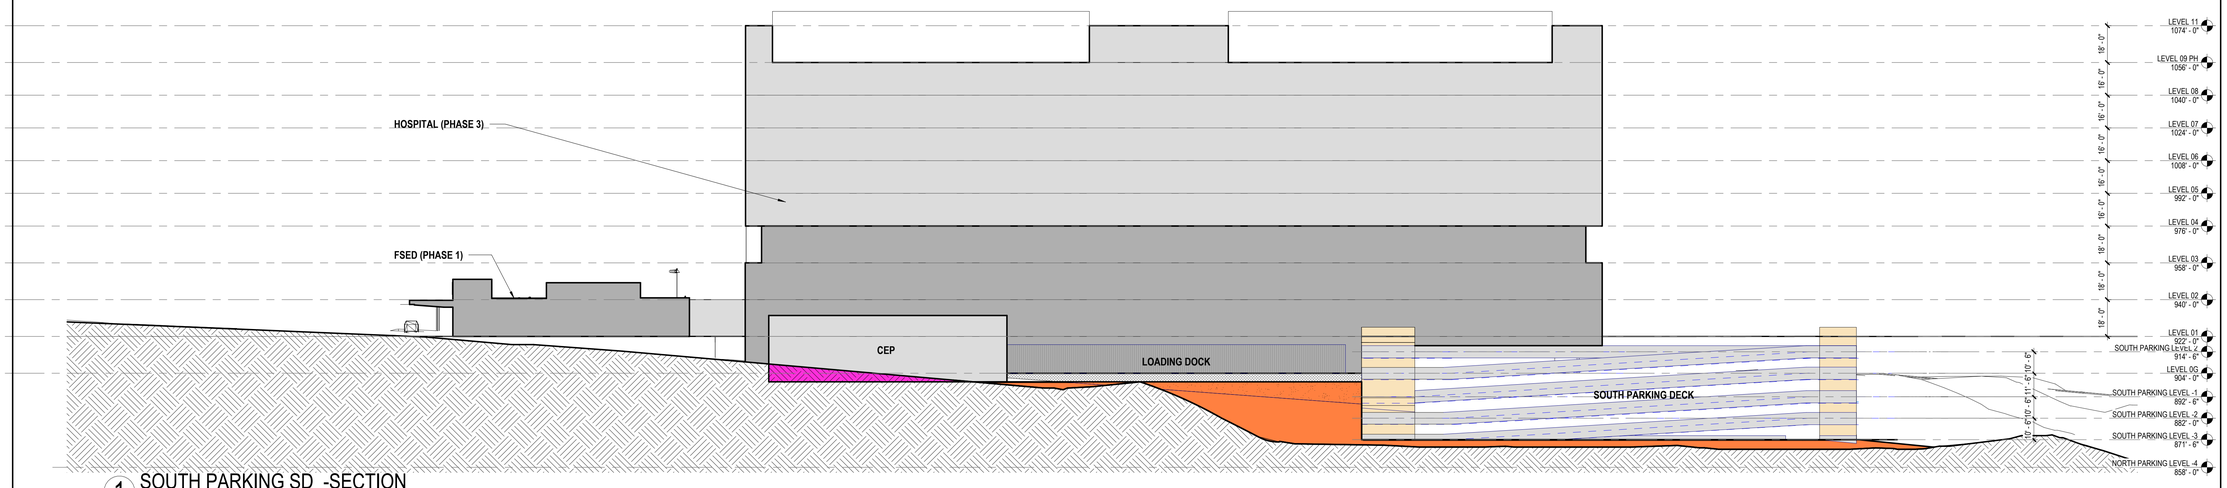

1 SOUTH PARKING SD -SECTION

SCALE 1" = 30'-0"

ARCHITECTURAL SITE PLAN LEGEND

- CUT – PROPOSED EXCAVATION
- FILL – PROPOSED EARTH FILL

Perkins&Will

1315 Peachtree St NE
Atlanta, GA 30309
t 404.873.2300
f 404.892.5823
www.perkinswill.com

CONSULTANTS

CIVIL
Kimley-Horn
1200 Peachtree St NE, Suite 800
Atlanta, Ga 30309

STRUCTURAL
Shear Structural
3411 Pierce Drive, Suite 103
Chamblee, Ga 30341

ELECTRICAL AND FIRE PROTECTION
Hammond Engineering
1401 Peachtree Street NE, Suite 200
Atlanta, Ga 30309

MECHANICAL AND PLUMBING
Perkins&Will
1315 Peachtree St NE, Atlanta, GA 30309

TECHNOLOGY AND LOW VOLTAGE
J & A ENGINEERING
4994 Lower Roswell Rd, Suite 1
Atlanta, Ga 30368

MEDICAL EQUIPMENT CONSULTING
ANCHOR PLANNING
6201 Fairview Road, Suite 200
Charlotte, NC 28210

UPPER ENTRANCE

90% DESIGN DEVELOPMENT OCTOBER 27th, 2026

PROJECT

Grady

Grady South Hospital

5400 Campbellton Fairburn Rd,
Union City, GA 30213

Hammes

Hammes

1400 N. Water Street, Suite
500 Milwaukee, Wisconsin
53202

KEY PLAN

ISSUE CHART

MARK	ISSUE	DATE

Job Number 802162.000

TITLE

SITE SECTIONS

SHEET NUMBER

AXX-XXX..

© 2025 Perkins and Will

11/13/2026 2:21:46 PM Autodesk Docs://Grady South/Grady South - Site.rvt