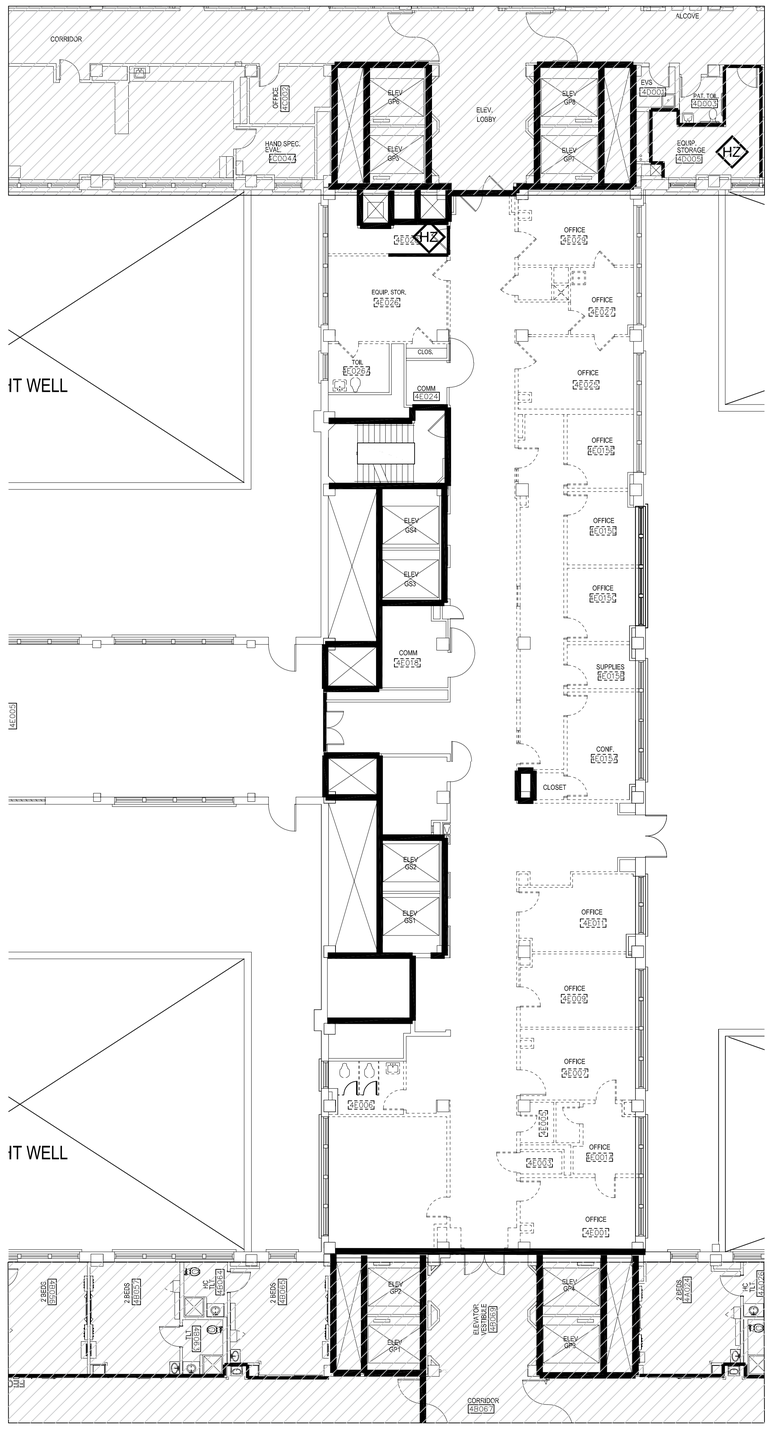

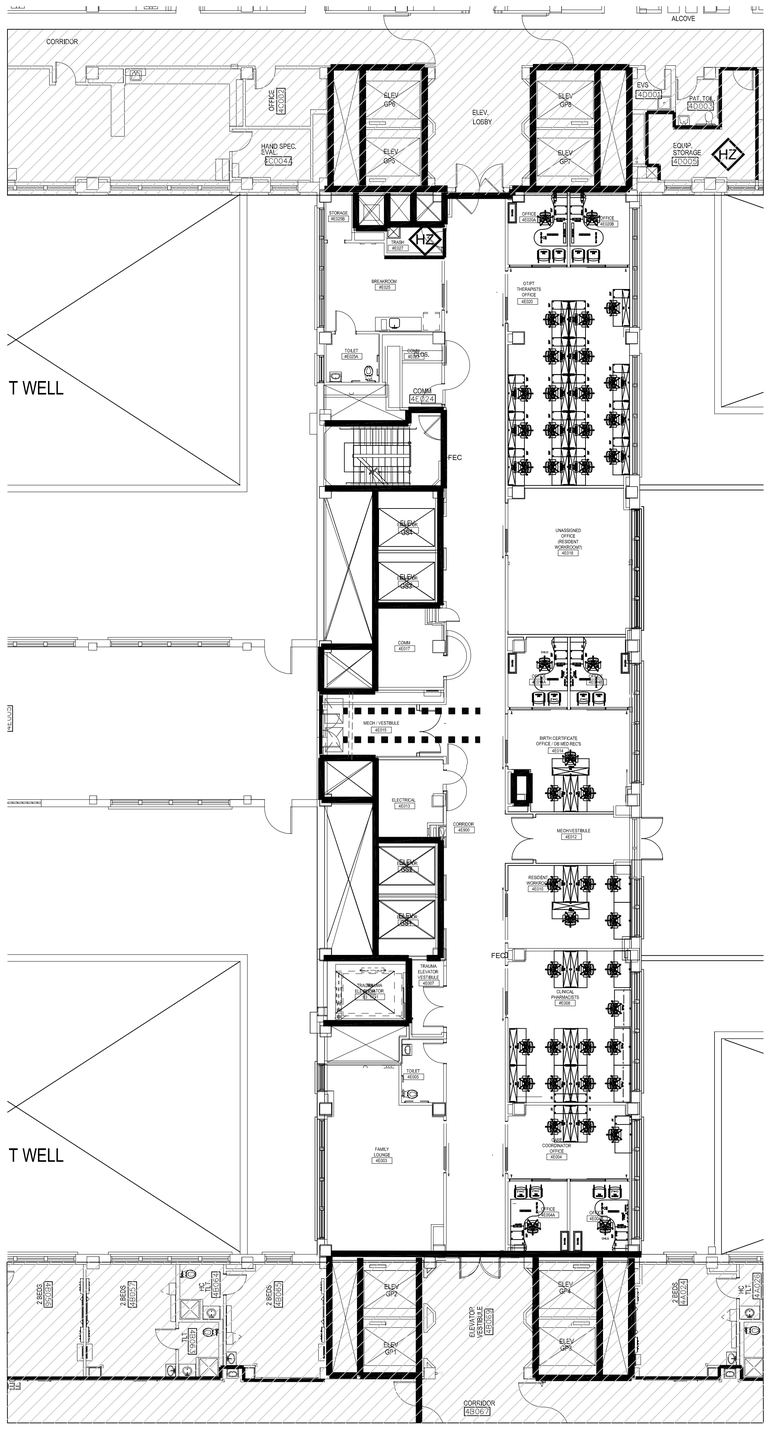

A 1 | FOURTH FLOOR / EXISTING CONDITIONS / PROPOSED DEMOLITION PLAN
3/32"=1'-0" | SD-A104

A 9 | PROPOSED FOURTH FLOOR PLAN
3/32" = 1'-0" | SD-A104

Grady
DEPARTMENT of FACILITIES MANAGEMENT
80 JESSE HILL, JR. DRIVE SE
ATLANTA, GEORGIA 30335
V: 404.616.4291
F: 404.616.3355

KEY PLAN

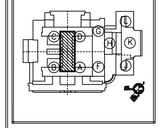

No.	REVISION/SUBMISSION:	DATE:

Project Title: 4- 5th & 6-E REMODELING

Project Address: GRADY MEMORIAL HOSPITAL, 80 JESSE HILL JR. DRIVE SE, ATLANTA, GA 30303

APPROVALS:

SIGNATURE / DEPARTMENT	DATE:

Location: FOURTH FLOOR / E-WING
GHS Project No. Q2024012
Drawn by: GCB3
Scale: 3/32" = 1'-0"
Reviewed By:
Date: 1/29/25
Approved By:

Sheet Number: SD-A104

Sheet Title: FOURTH FLOOR / E-WING

NOT FOR CONSTRUCTION

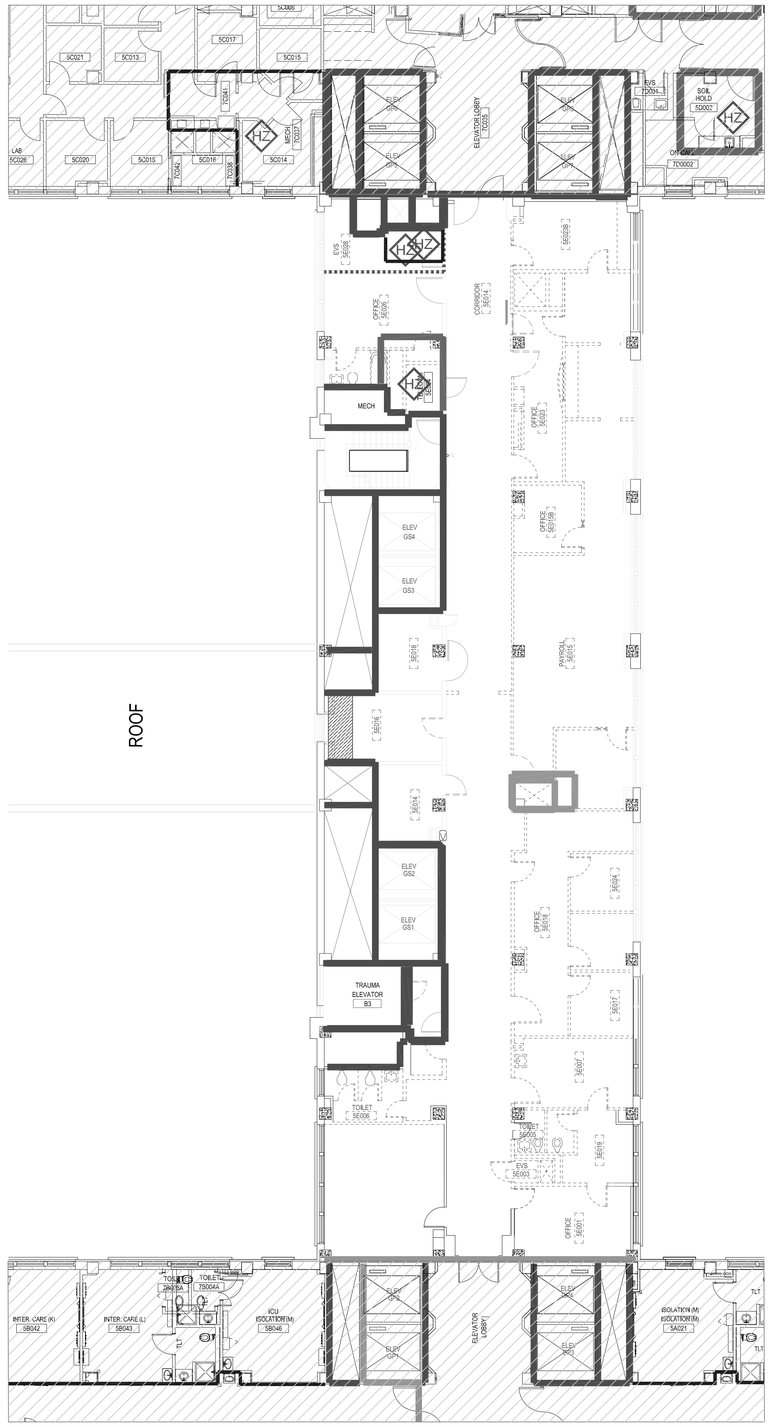

A 1 | FIFTH FLOOR / EXISTING CONDITIONS / PROPOSED DEMOLITION PLAN

3/32"=1'-0" | ##-###

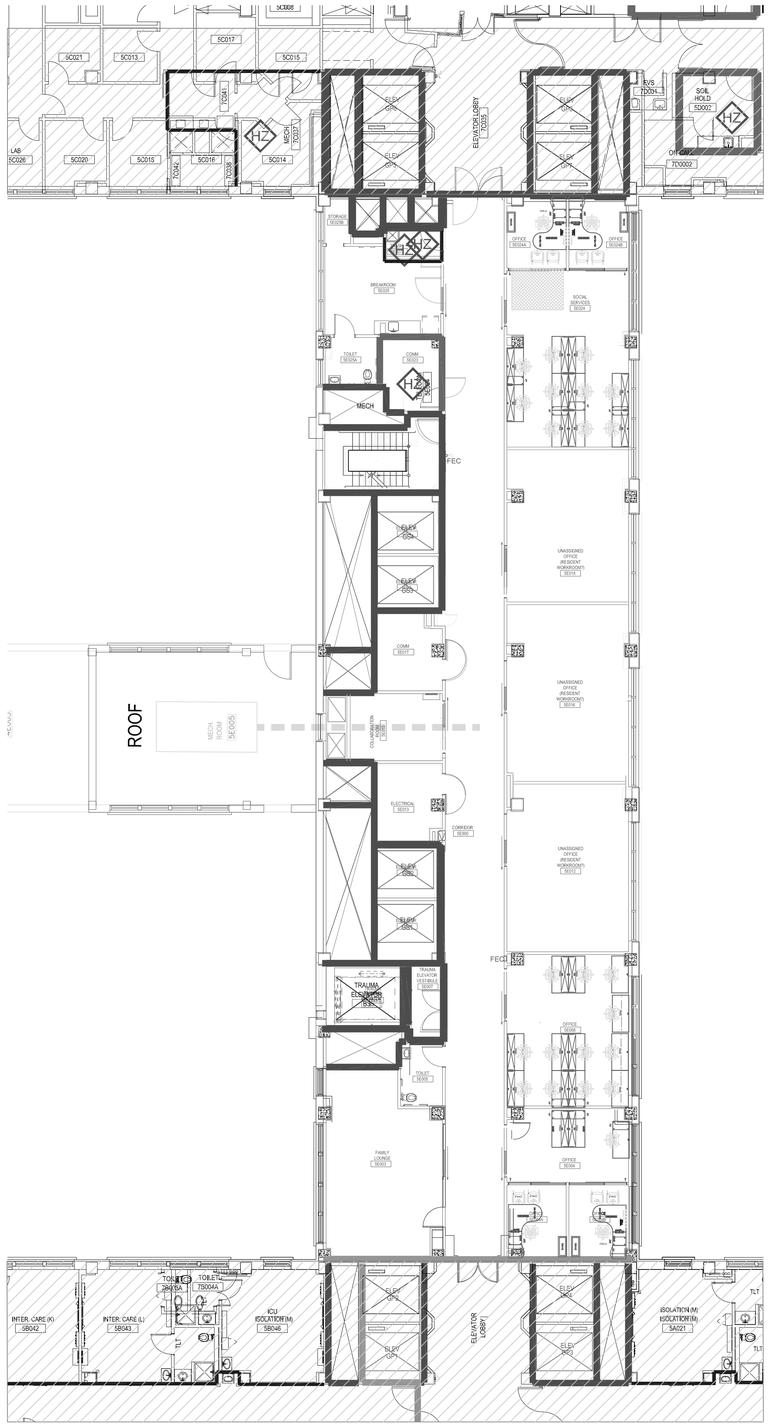

A 9 | PROPOSED FIFTH FLOOR PLAN

3/32" = 1'-0" | ##-###

Grady

DEPARTMENT of FACILITIES MANAGEMENT
80 JESSE HILL, JR. DRIVE SE
ATLANTA, GEORGIA 30335
V: 404.616.4291
F: 404.616.3355

KEY PLAN

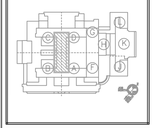

No.	REVISION/SUBMISSION:	DATE:

Project Title: 4- 5- & 6- E REMODELING

Project Address: GRADY MEMORIAL HOSPITAL 80 JESSE HILL, JR. DRIVE SE ATLANTA, GA 30303

APPROVALS:

SIGNATURE / DEPARTMENT	DATE:

Location: FIFTH FLOOR / E-WING

GHS Project No. Q12024012	Drawn by: GCB3
Scale: 3/32" = 1'-0"	Reviewed By:
Date: 1/29/25	Approved By:

Sheet Number: SD-A105

Sheet Title: FIFTH FLOOR / E-WING

NOT FOR CONSTRUCTION

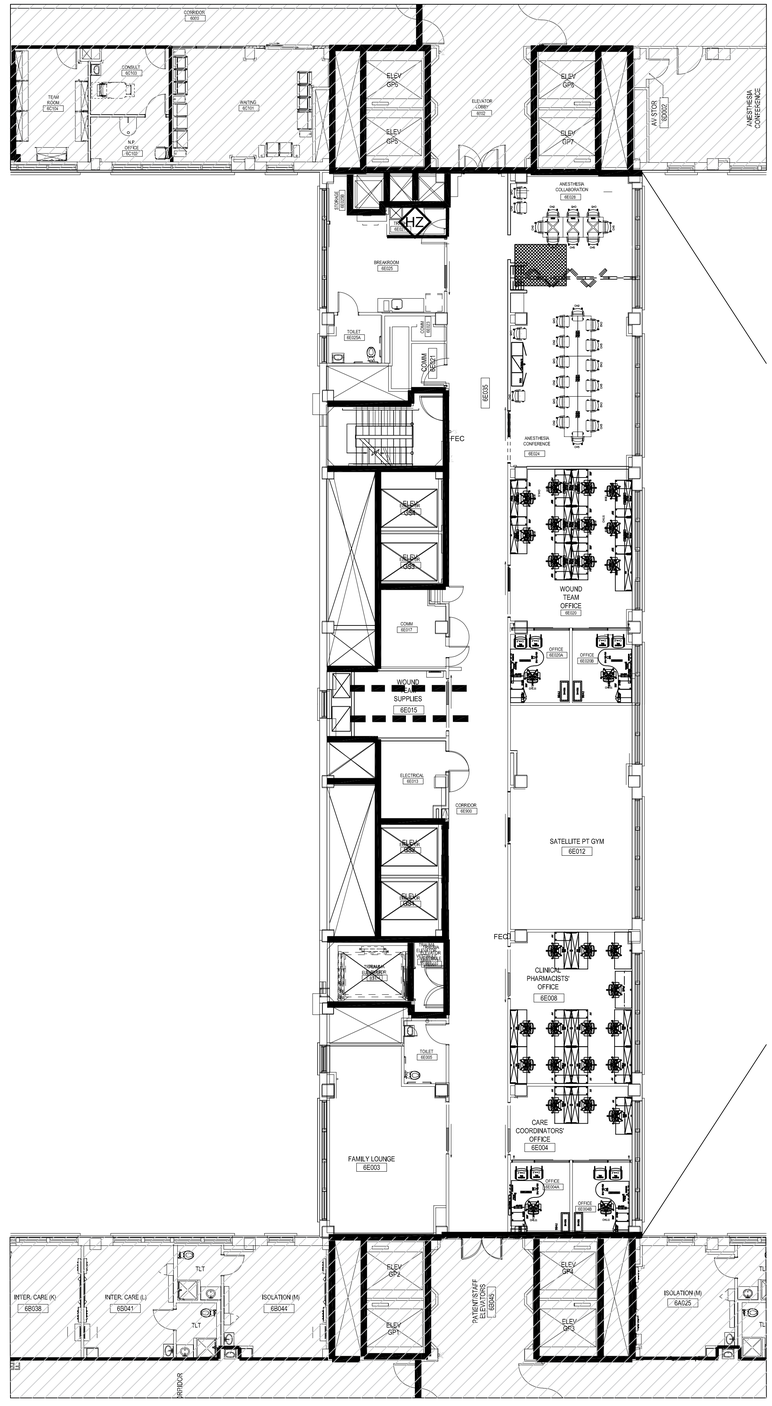

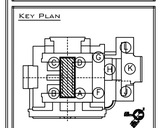

Grady

DEPARTMENT of FACILITIES MANAGEMENT
80 JESSE HILL JR. DRIVE SE
ATLANTA, GEORGIA 30335
V: 404.616.4291
F: 404.616.3355

KEY PLAN

No.	REVISION/SUBMISSION:	DATE:

Project Title:
4- 5th & 6th E REMODELING

Project Address:
GRADY MEMORIAL HOSPITAL
80 JESSE HILL JR. DRIVE SE
ATLANTA, GA 30303

APPROVALS:

SIGNATURE / DEPARTMENT	DATE:

Location: SIXTH FLOOR / E-WING

GHS Project No. G2024012	**Drawn by:** GCB3
Scale: 3/32" = 1'-0"	**Reviewed By:**
Date: 1/29/25	**Approved By:**

Sheet Number:
SD-A105

Sheet Title:
SIXTH FLOOR / E-WING

NOT FOR CONSTRUCTION

A 1 SIXTH FLOOR / EXISTING CONDITIONS / PROPOSED DEMOLITION PLAN
3/32"=1'-0" SD-106

A 9 PROPOSED SIXTH FLOOR PLAN
3/32" = 1'-0" SD-106