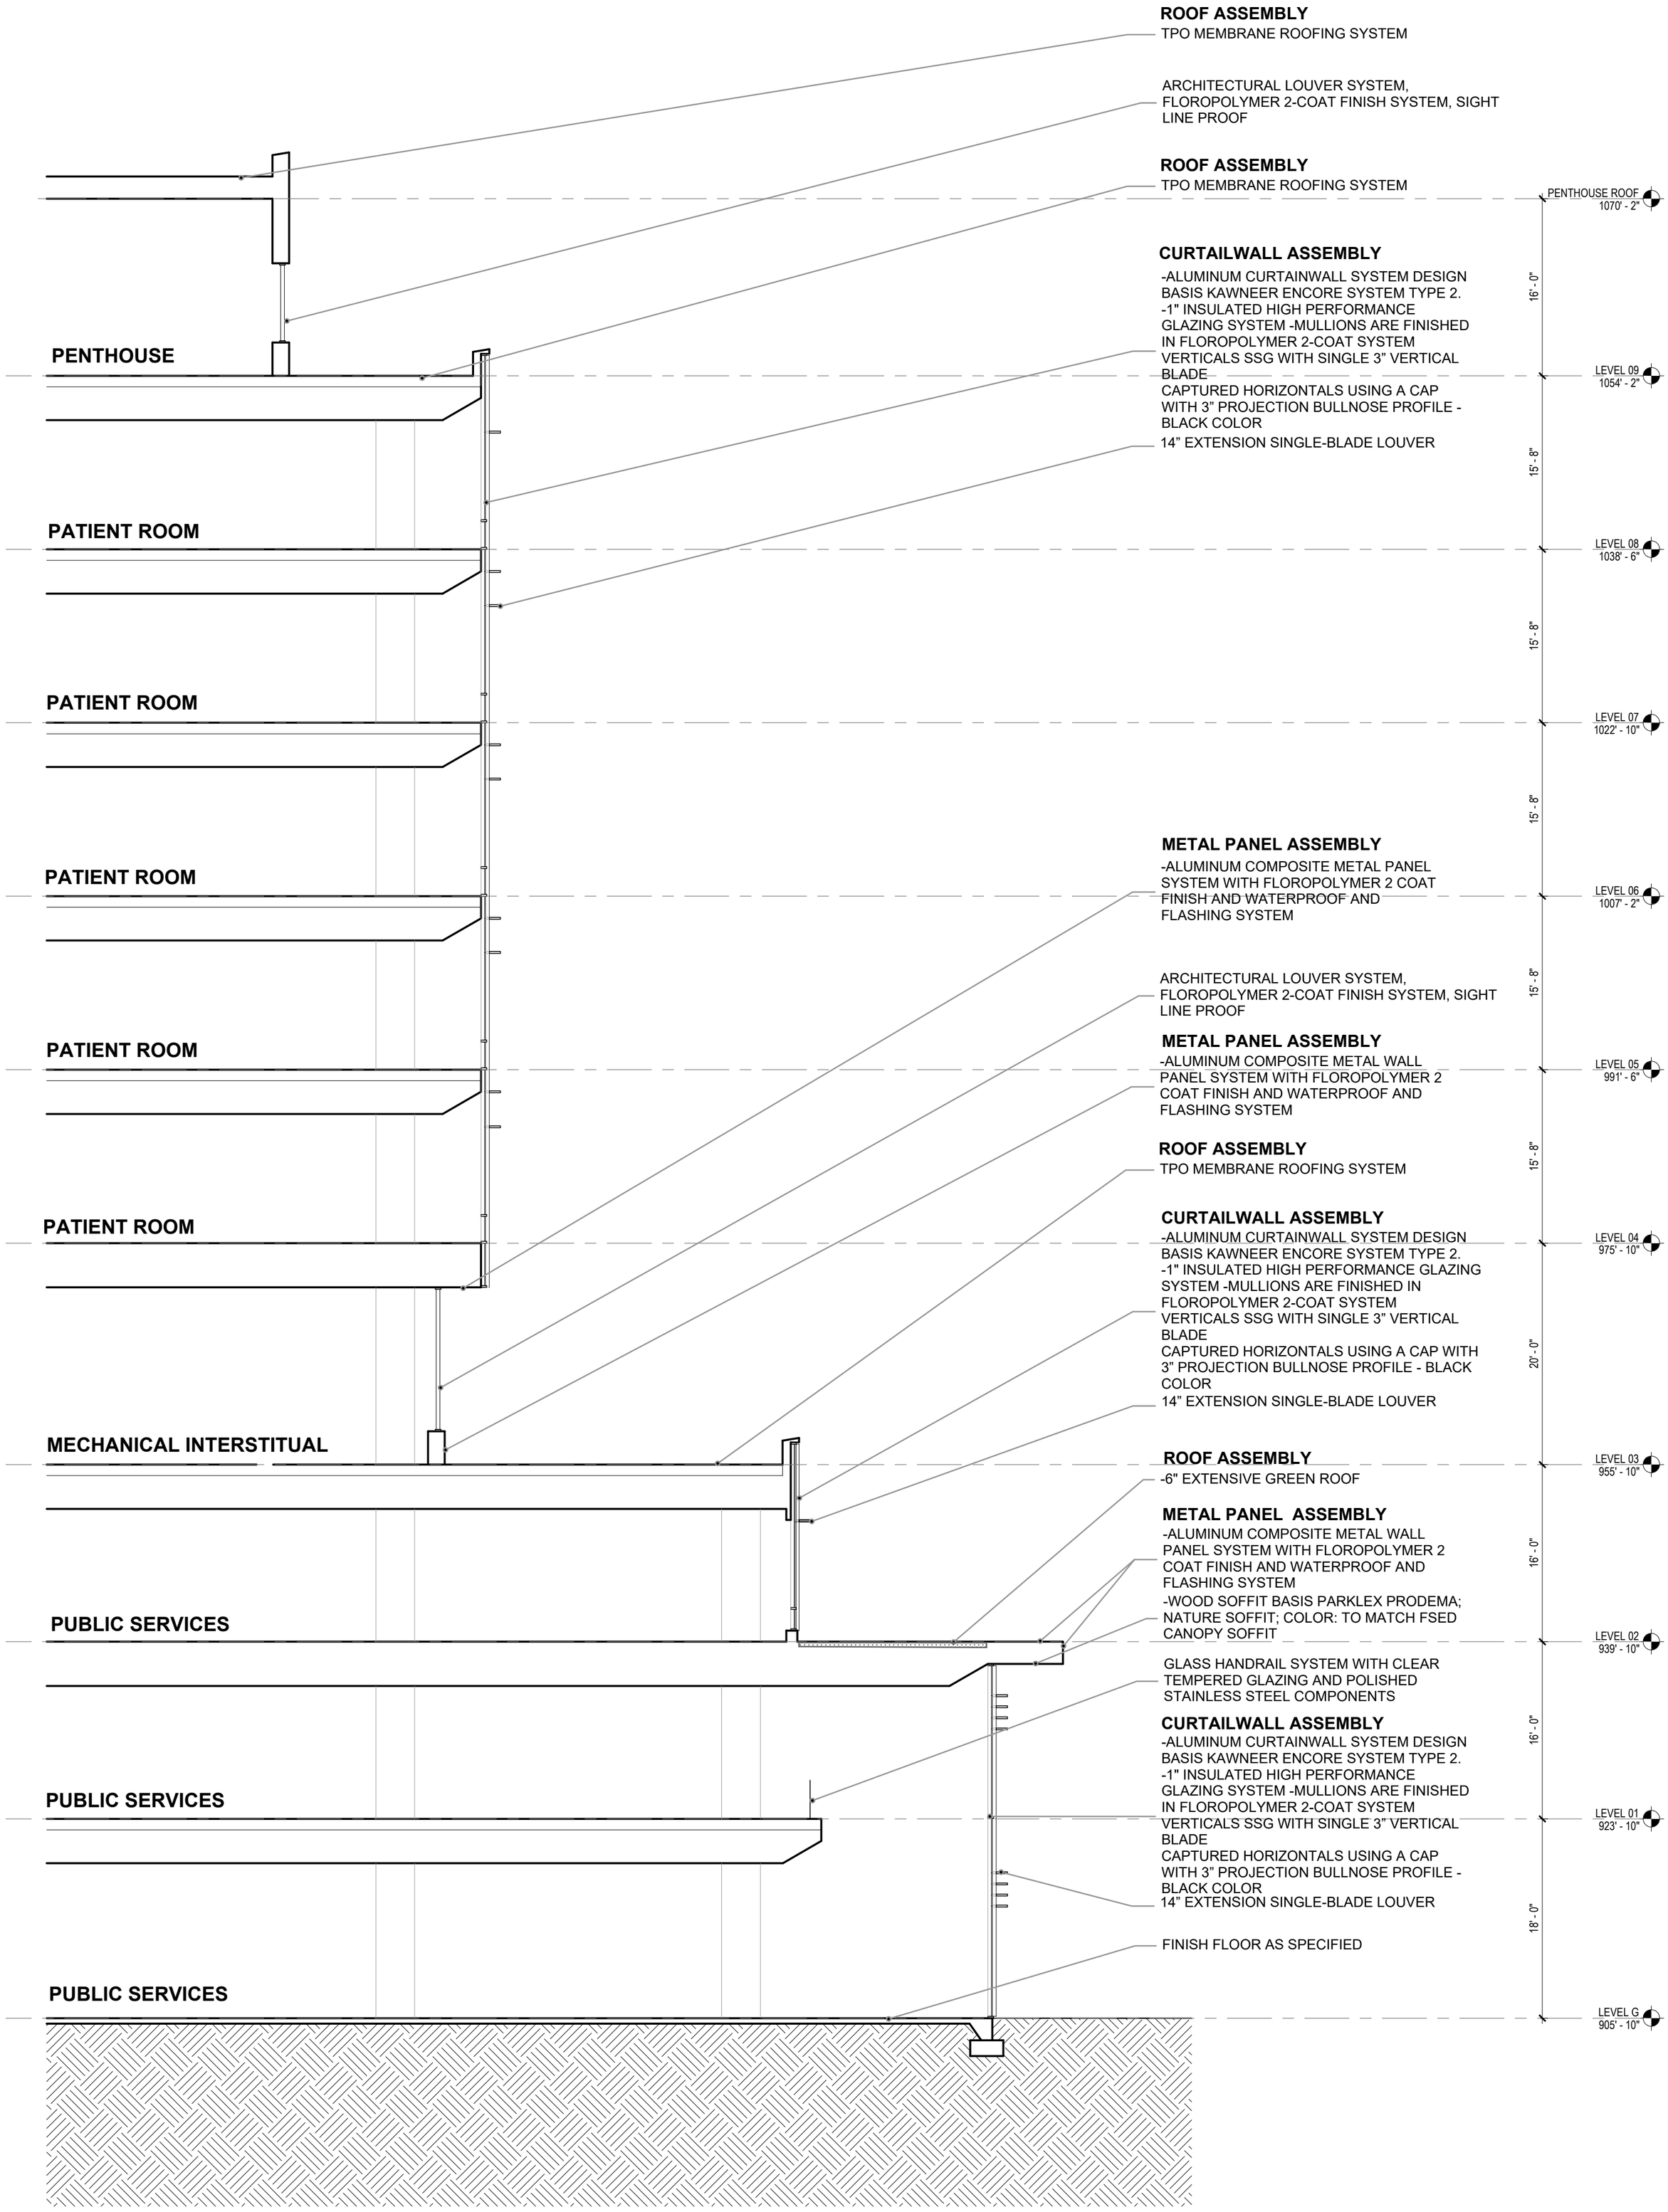

ROOF ASSEMBLY
TPO MEMBRANE ROOFING SYSTEM
ARCHITECTURAL LOUVER SYSTEM, FLOROPOLYMER 2-COAT FINISH SYSTEM, SIGHT LINE PROOF
ROOF ASSEMBLY
TPO MEMBRANE ROOFING SYSTEM
CURTAILWALL ASSEMBLY
-ALUMINUM CURTAINWALL SYSTEM DESIGN BASIS KAWNEER ENCORE SYSTEM TYPE 2.
-1" INSULATED HIGH PERFORMANCE GLAZING SYSTEM -MULLIONS ARE FINISHED IN FLOROPOLYMER 2-COAT SYSTEM
VERTICALS SSG WITH SINGLE 3" VERTICAL BLADE
CAPTURED HORIZONTALS USING A CAP WITH 3" PROJECTION BULLNOSE PROFILE - BLACK COLOR
14" EXTENSION SINGLE-BLADE LOUVER
METAL PANEL ASSEMBLY
-ALUMINUM COMPOSITE METAL PANEL SYSTEM WITH FLOROPOLYMER 2 COAT FINISH AND WATERPROOF AND FLASHING SYSTEM
ARCHITECTURAL LOUVER SYSTEM, FLOROPOLYMER 2-COAT FINISH SYSTEM, SIGHT LINE PROOF
METAL PANEL ASSEMBLY
-ALUMINUM COMPOSITE METAL WALL PANEL SYSTEM WITH FLOROPOLYMER 2 COAT FINISH AND WATERPROOF AND FLASHING SYSTEM
ROOF ASSEMBLY
TPO MEMBRANE ROOFING SYSTEM
CURTAILWALL ASSEMBLY
-ALUMINUM CURTAINWALL SYSTEM DESIGN BASIS KAWNEER ENCORE SYSTEM TYPE 2.
-1" INSULATED HIGH PERFORMANCE GLAZING SYSTEM -MULLIONS ARE FINISHED IN FLOROPOLYMER 2-COAT SYSTEM
VERTICALS SSG WITH SINGLE 3" VERTICAL BLADE
CAPTURED HORIZONTALS USING A CAP WITH 3" PROJECTION BULLNOSE PROFILE - BLACK COLOR
14" EXTENSION SINGLE-BLADE LOUVER
ROOF ASSEMBLY
-6" EXTENSIVE GREEN ROOF
METAL PANEL ASSEMBLY
-ALUMINUM COMPOSITE METAL WALL PANEL SYSTEM WITH FLOROPOLYMER 2 COAT FINISH AND WATERPROOF AND FLASHING SYSTEM
-WOOD SOFFIT BASIS PARKLEX PRODEMA; NATURE SOFFIT; COLOR: TO MATCH FSED CANOPY SOFFIT
GLASS HANDRAIL SYSTEM WITH CLEAR TEMPERED GLAZING AND POLISHED STAINLESS STEEL COMPONENTS
CURTAILWALL ASSEMBLY
-ALUMINUM CURTAINWALL SYSTEM DESIGN BASIS KAWNEER ENCORE SYSTEM TYPE 2.
-1" INSULATED HIGH PERFORMANCE GLAZING SYSTEM -MULLIONS ARE FINISHED IN FLOROPOLYMER 2-COAT SYSTEM
VERTICALS SSG WITH SINGLE 3" VERTICAL BLADE
CAPTURED HORIZONTALS USING A CAP WITH 3" PROJECTION BULLNOSE PROFILE - BLACK COLOR
14" EXTENSION SINGLE-BLADE LOUVER
FINISH FLOOR AS SPECIFIED
PENTHOUSE
PATIENT ROOM
PATIENT ROOM
PATIENT ROOM
PATIENT ROOM
MECHANICAL INTERSTITUAL
PUBLIC SERVICES
PUBLIC SERVICES
PUBLIC SERVICES
PENTHOUSE ROOF 1070' - 2"
LEVEL 09 1054' - 2"
LEVEL 08 1038' - 6"
LEVEL 07 1022' - 10"
LEVEL 06 1007' - 2"
LEVEL 05 991' - 6"
LEVEL 04 975' - 10"
LEVEL 03 955' - 10"
LEVEL 02 939' - 10"
LEVEL 01 923' - 10"
LEVEL G 905' - 10"
16' - 0"
15' - 8"
15' - 8"
15' - 8"
15' - 8"
20' - 0"
16' - 0"
16' - 0"
18' - 0"